THIS DRAWING IS COPYRIGHT AND SHOULD NOT BE REPRODUCED WITHOUT PERMISSION OF THE ARCHITECT
ALL DIMENSIONS TO BE CHECKED ON SITE — DO NOT SCALE




FRONT ELEVATION NORTH




SIDE ELEVATION EAST



REAR ELEVATION SOUTH

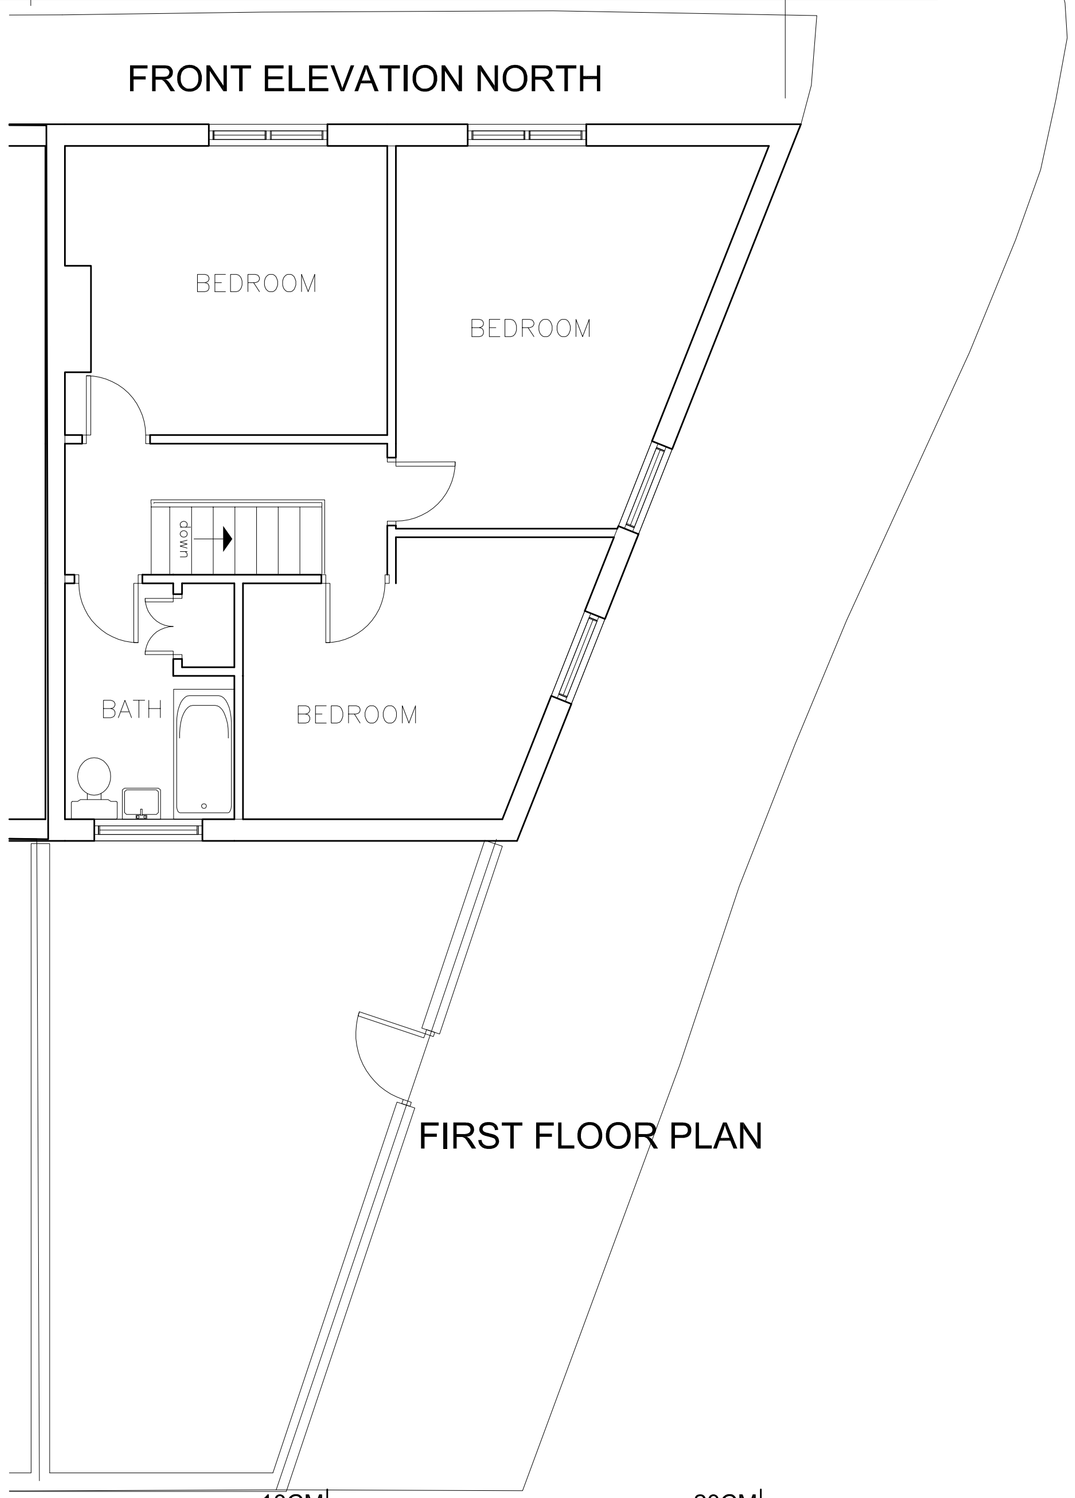

FIRST FLOOR PLAN

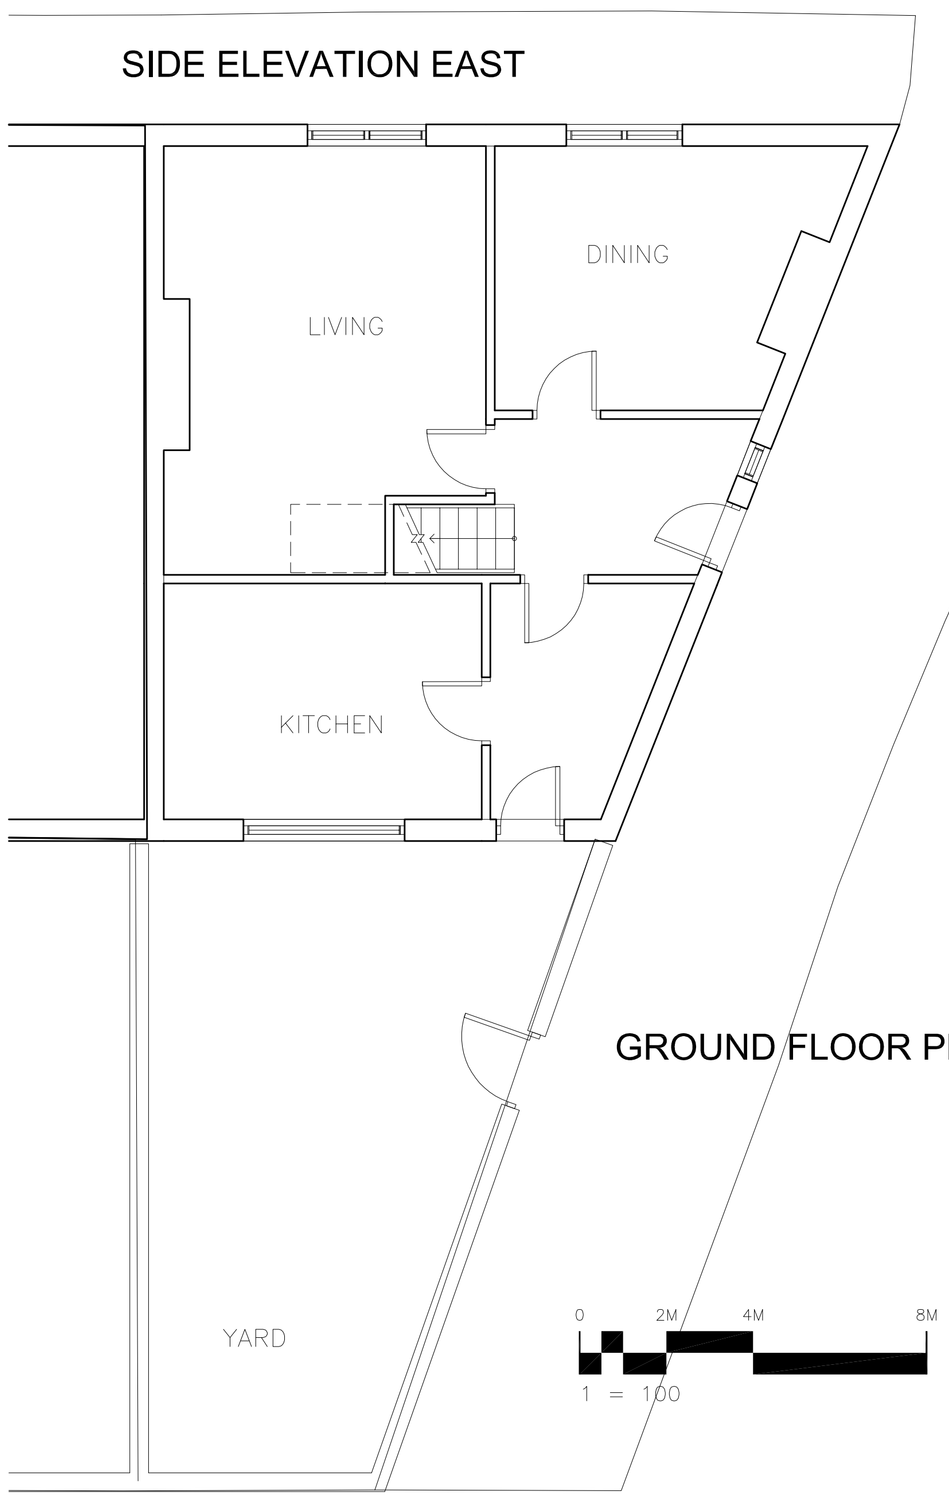

GROUND FLOOR PLAN

0 2M 4M 8M

1 = 100

A1 10CM 20CM

Revision A: Update drawings. March 2014

GONSHAW ASSOCIATES
CHARTERED ARCHITECT
3 KENDAL DRIVE GATLEY CHEADLE SK8 4QJ
TEL: 0161 408 4882 MOBILE 07711583075
Email: ron@gonshaw-associates.com

CLIENT.	MRS HEEAM NOOR
SITE/CONTRACT	CONVERSION, FIRST FLOOR APARTMENT 52 YEW TREE ROAD, MANCHESTER M14 7PP
TITLE.	EXISTING PLANS AND ELEVATIONS
DATE. OCT 2013	SCALE. 1:50
DRAWN.	CHECKED.
DRG No.	40143 / 03 / A