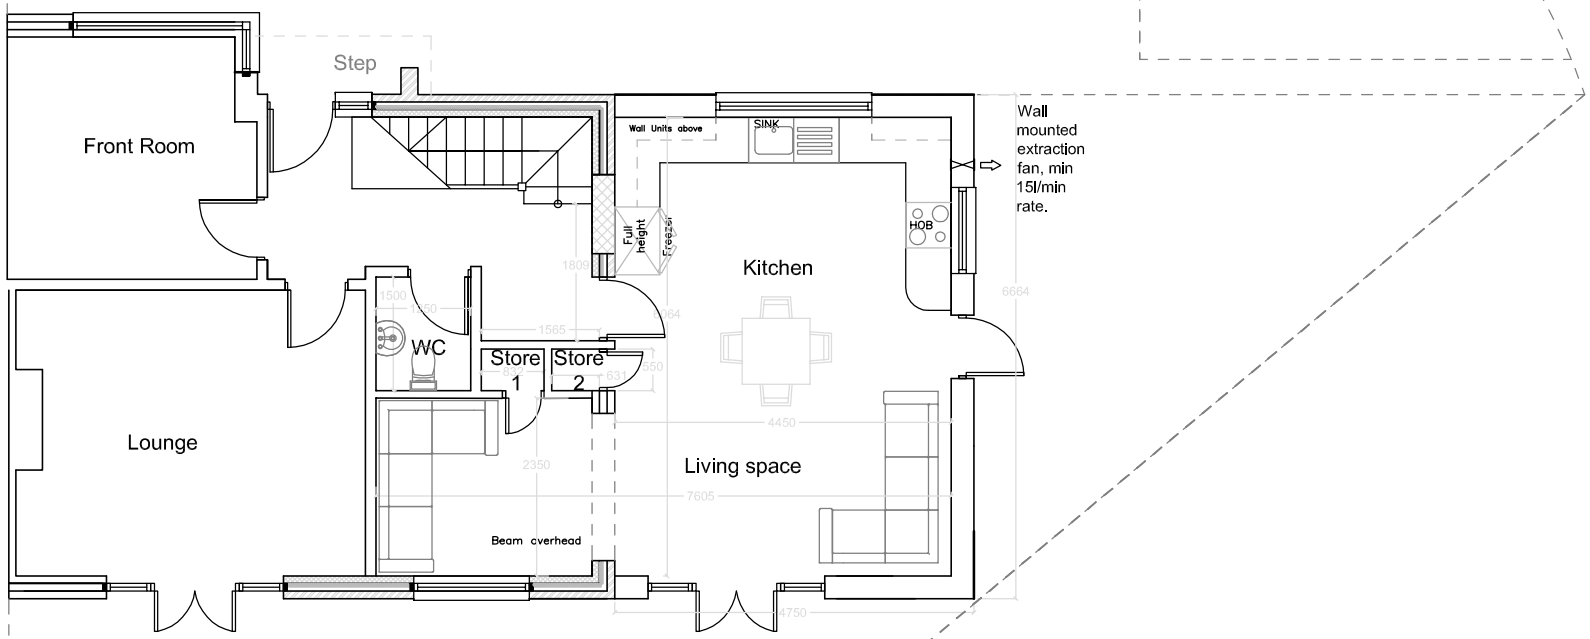

Proposed Ground Floor Plan - Design 1a - Dual Kitchen/ Living space with direct access to kitchen via main corridor. Added storage + WC

Proposed Ground floor plan Scale 1:100@A4

ZENDIUM
info@zendium-design.co.uk
www.zendium-design.co.uk
m: 07866 637563

NOTES
DO NOT SCALE FROM DRAWING.
DRAWING INDICATES DESIGN INTENT ONLY.
REPORT ANY DISCREPANCIES TO CLIENT / ZENDIUM DESIGN.
NOT TO BE USED FOR CONSTRUCTION UNLESS STATED SO.
TO BE READ IN CONJUCTION WITH OTHER DRAWINGS OR SPECIFICATION WHERE PROVIDED.

CLIENT: Matty Wolfsohn	DRAWING DESCRIPTION: PLANNING DRAWINGS		STATUS: DRAFT
PROJECT: 24 Hilary Road	SCALES: SK	DATE: 19-05-14	SCALE: 1:100@A4
SITE: 24, Hilary ROAD, WYTHENSHAWE	DRAWING NUMBER: 2014- SK-01		REVISION: A