105447

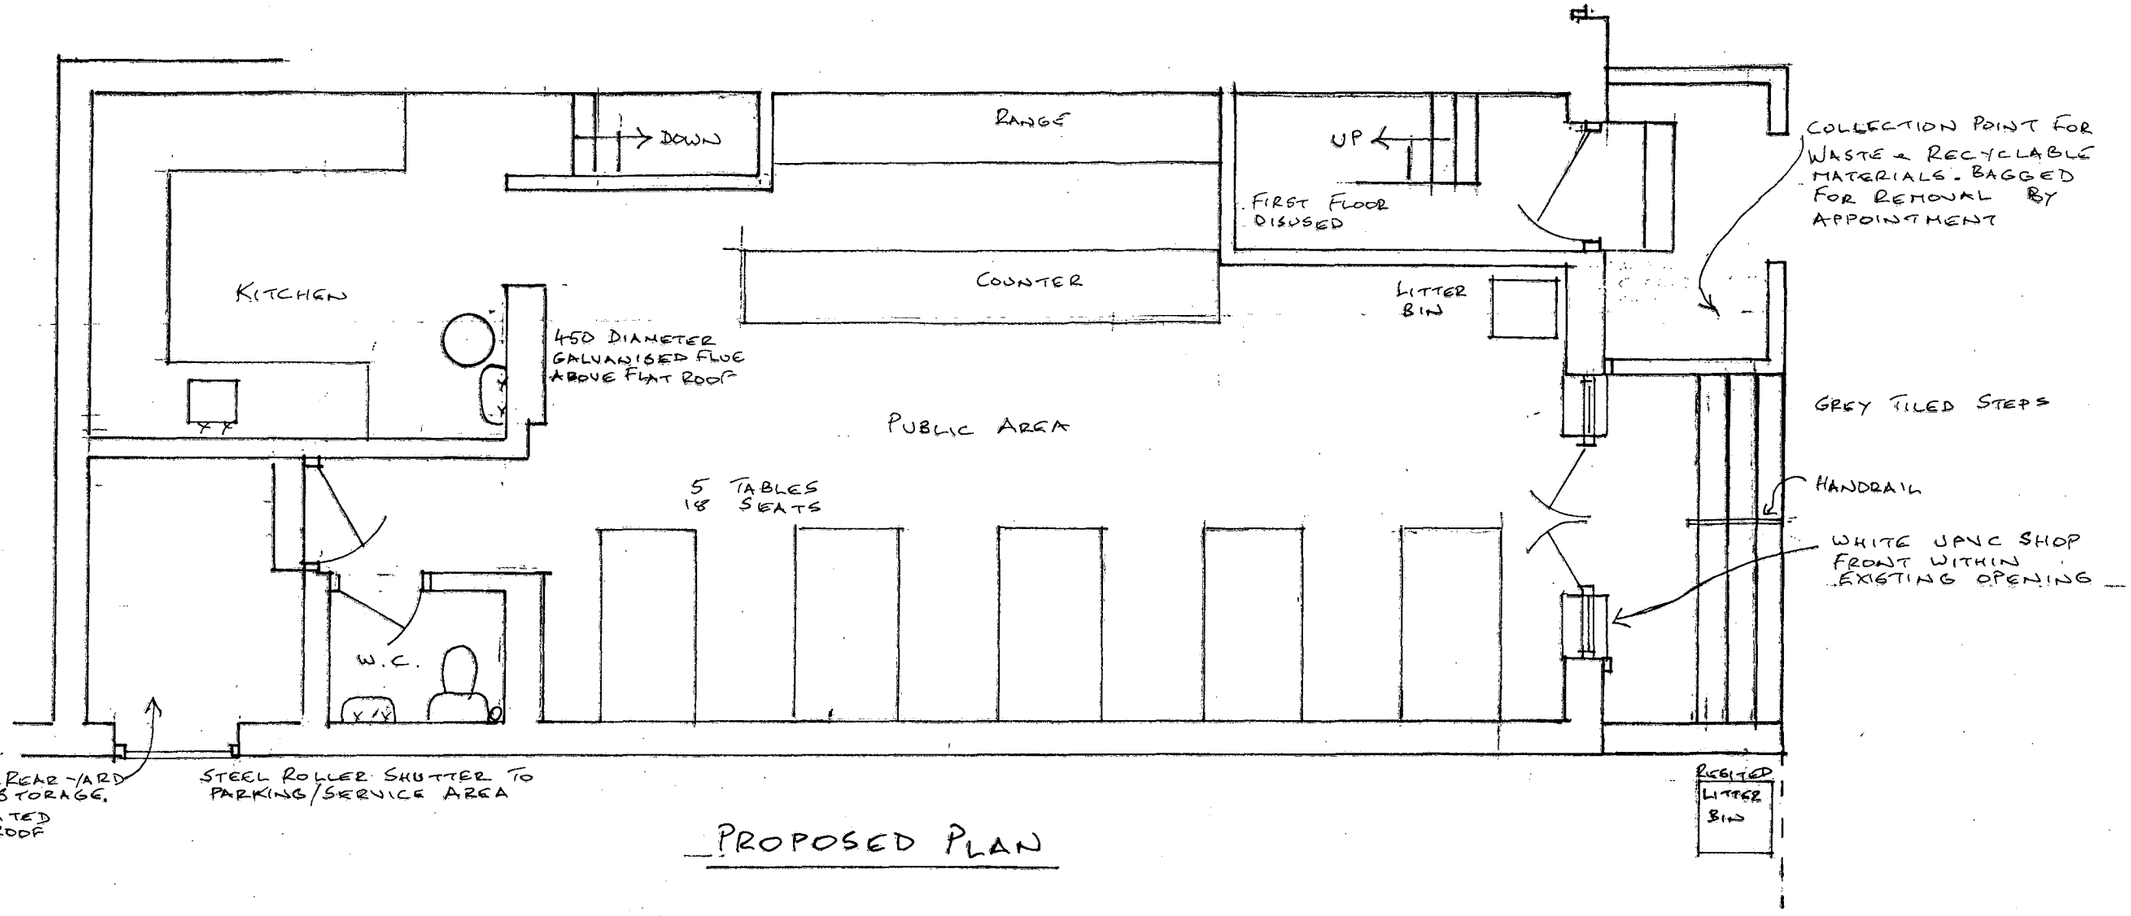

PROPOSED PLAN

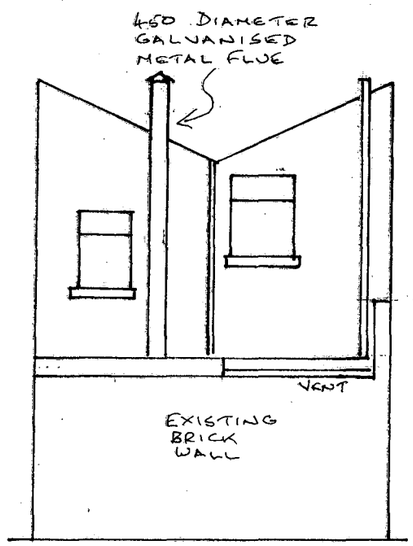

PROPOSED REAR



FRONT ELEVATION

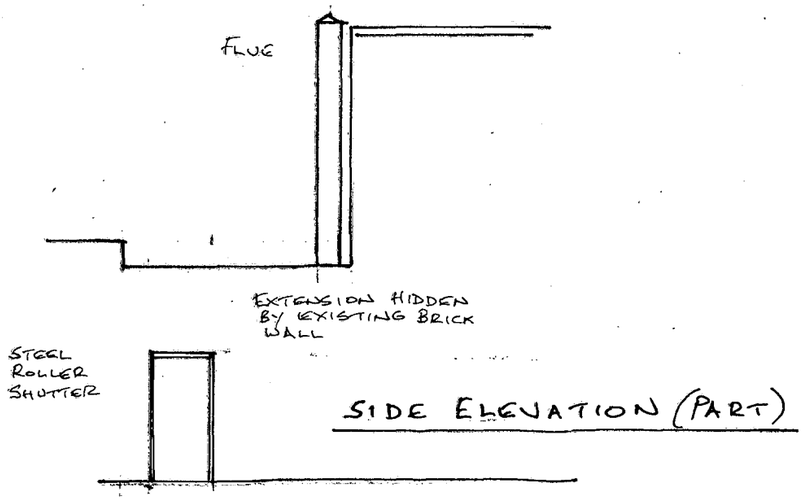

SIDE ELEVATION (PART)

2A PROPOSED PLANS

27/2/14 - REVISED SCHEME AS IMPLEMENTED

13/030/02A

PROPOSED A3/A5 USE, ALTERATIONS & FLUE
735 ASHTON OLD ROAD, BESWICK M11 2HD

SCALE 1:50 & 1:100 @ A3