

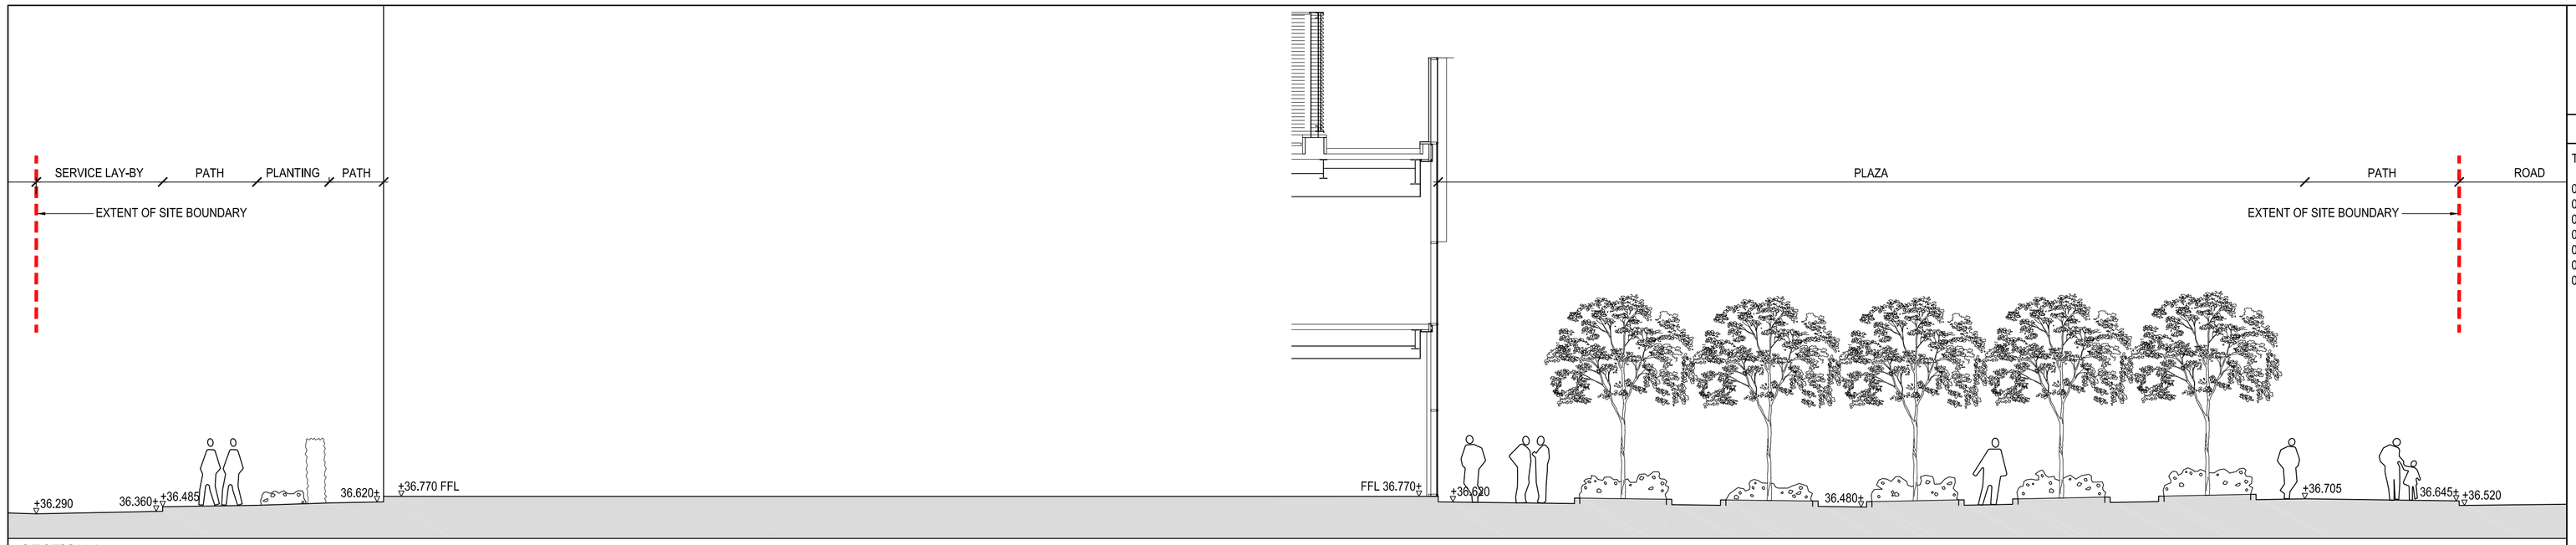


SECTION A
SCALE 1:100

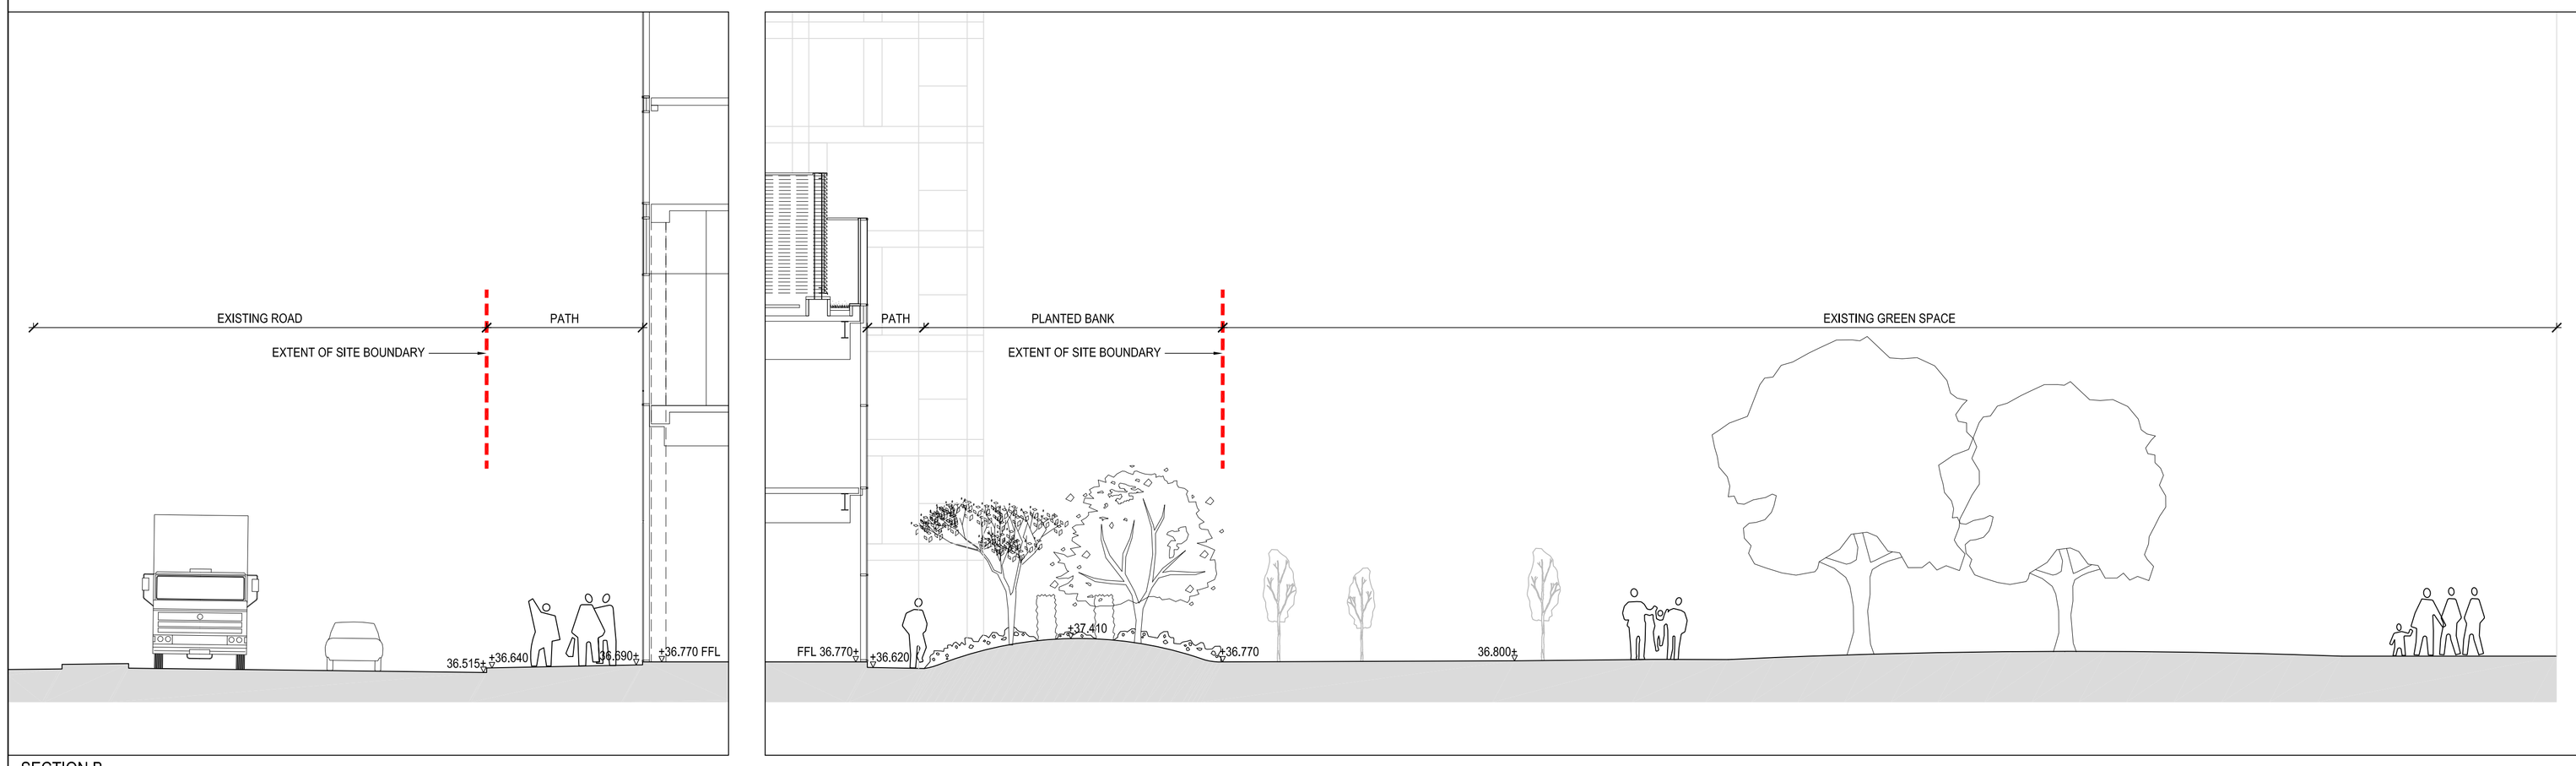

SECTION B
SCALE 1:100

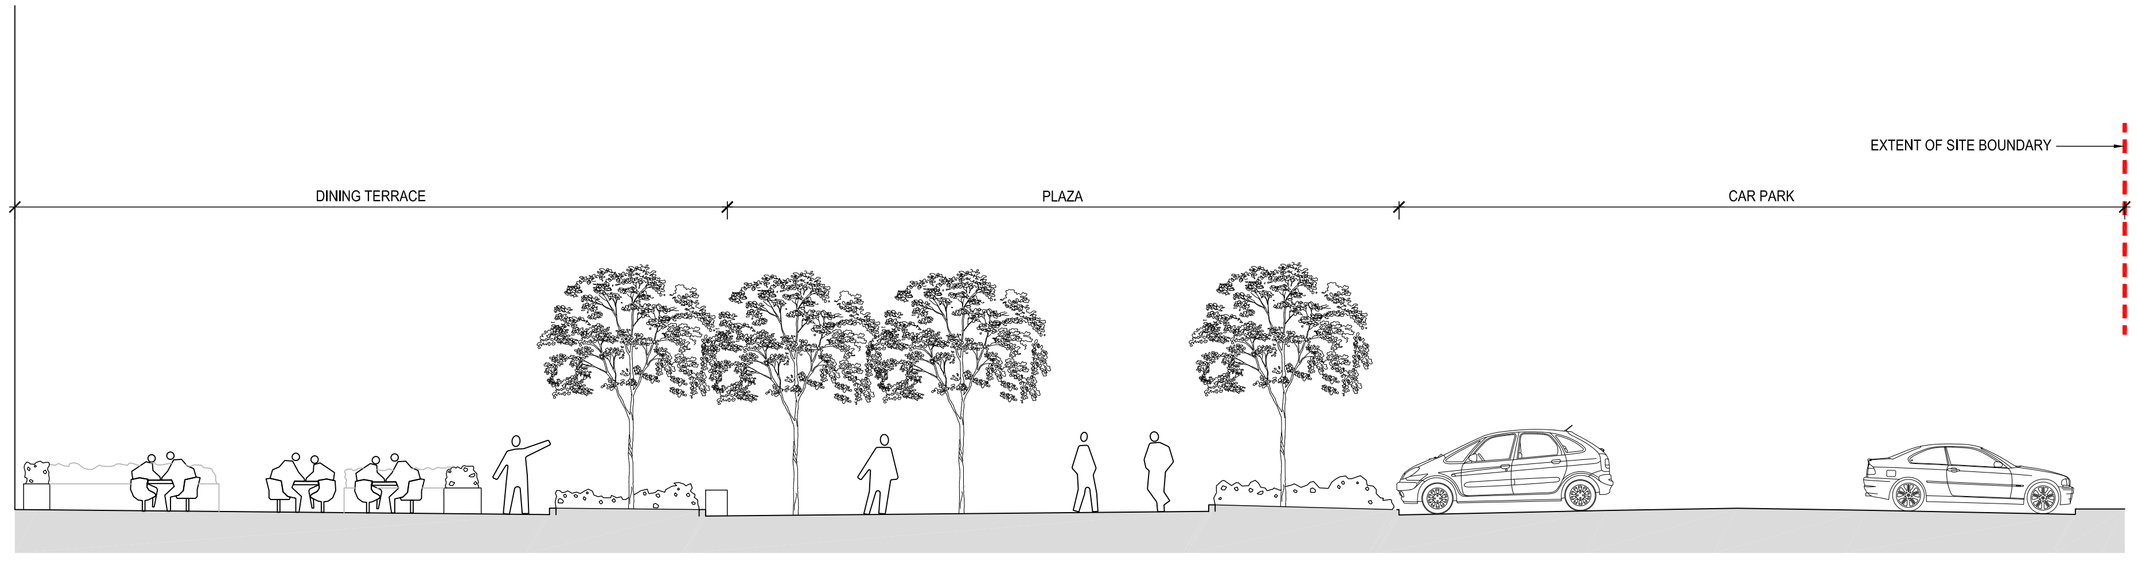

SECTION C
SCALE 1:100

BUILDING DESIGN PARTNERSHIP SHALL HAVE NO RESPONSIBILITY FOR ANY USE MADE OF THIS DOCUMENT OTHER THAN FOR THAT WHICH IT WAS PREPARED AND ISSUED.

ALL DIMENSIONS SHOULD BE CHECKED ON SITE.

DO NOT SCALE FROM THIS DRAWING.

ANY DRAWING ERRORS OR DIVERGENCES SHOULD BE BROUGHT TO THE ATTENTION OF BUILDING DESIGN PARTNERSHIP AT THE ADDRESS SHOWN BELOW.


NOTES

TO BE READ IN CONJUNCTION WITH DRAWINGS:

00(9-)L002 - LANDSCAPE MASTERPLAN
00(9-)L003 - DETAIL AREAS
00(9-)L004 - LONG SECTIONS
00(9-)L005 - ACCESS & CIRCULATION PLAN
00(9-)L006 - PLANTING STRATEGY
00(9-)L007 - TREE CONSTRAINTS PLAN
00(9-)L008 - TYPICAL DETAIL SECTIONS

REVISION	DESCRIPTION	DRAWN	CHECKED	DATE
-	FIRST ISSUE FOR PLANNING	IF	JF	01.02.13

KEY PLAN

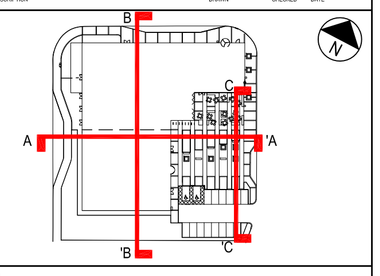

CLIENT LOGO

bruntwood

MANCHESTER 1824
The University of Manchester
Manchester Business School

BDP.

11 Ducie Street
P.O. Box 85, Piccadilly Basin
Manchester M60 3JA
United Kingdom
T +44 (0)161 828 2200
F +44 (0)161 828 2235
www.bdp.com

PROJECT TITLE
MANCHESTER BUSINESS SCHOOL
EXECUTIVE EDUCATION & HOTEL

PROJECT NUMBER
P2002542

DRAWING TITLE
HOTEL AND EXEC ED
LANDSCAPE LONG
SECTIONS

SCALE @ A1
1:100

DATE
JAN '13

DRAWING No.
00(9-)L004

REVISION
-