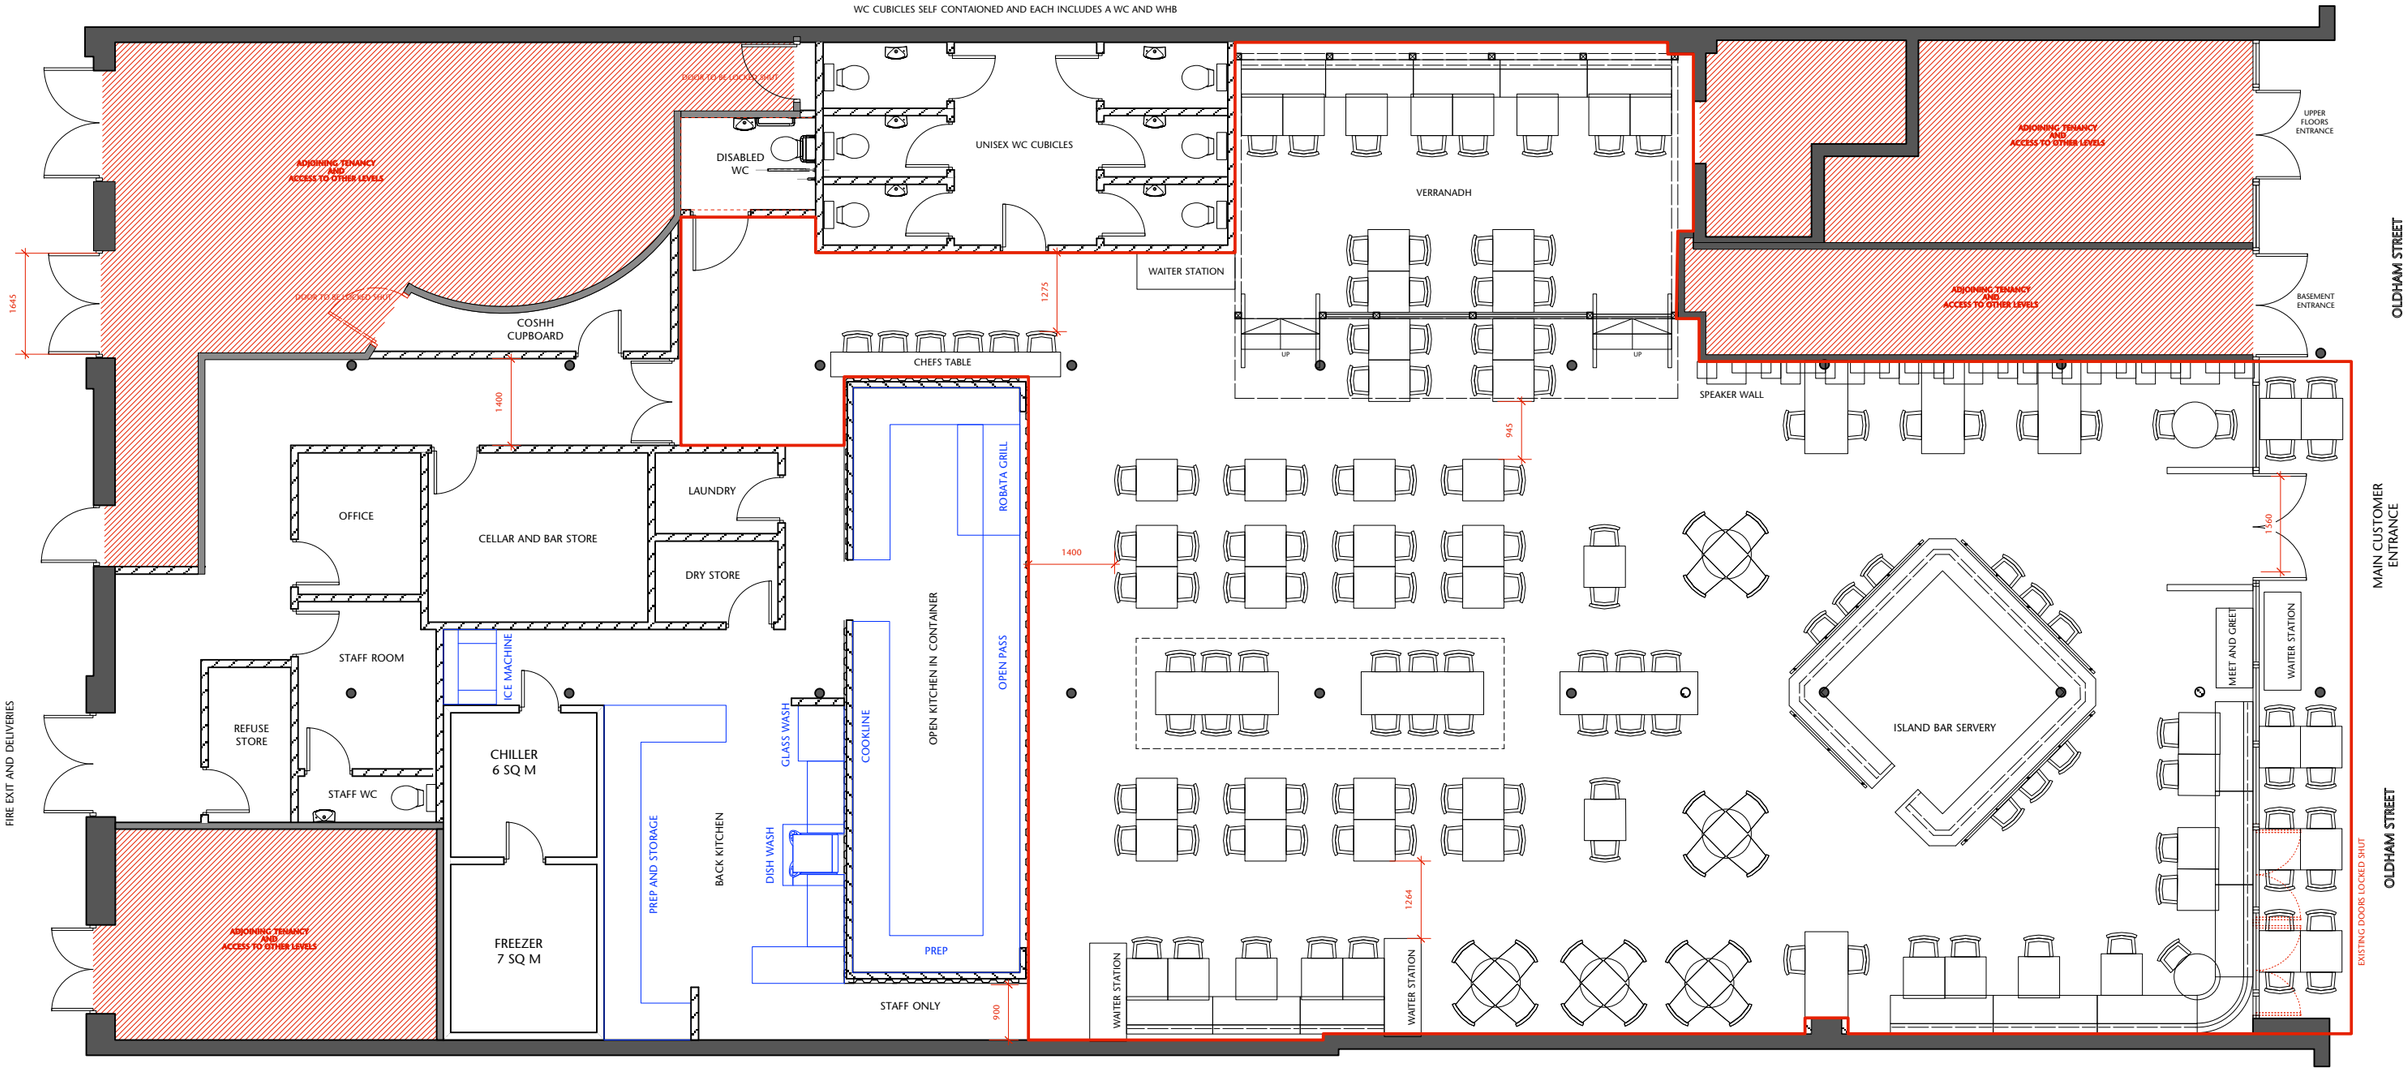


/ 200 PROPOSED GA LAYOUT
SCALE 1:50@A1

TYPICAL TABLE LAYOUT ILLUSTRATED.

GROUND FLOOR DEMISED AREA
AP. 4845 SQFT / 450 SQM

INTERNAL COVERS:

EASY BAR SEATS	18
DINING COVERS	110
HIGH STOOLS	42
TOTAL (INTENAL)	**170**

EXTERNAL COVERS

EXTERNAL	**16**

Notes

This drawing should not be scaled. The contractor is to verify all dimensions and conditions on site. This drawing is the property of Fusion and they reserve the copyright. It is issued on the understanding that it will not be copied, reproduced or disclosed in whole or in part to any unauthorised party without written permission from Fusion

FUSION
design and architecture
4 Risborough Street London SE1 0HE
Tel: 020 7928 9982 Fax: 020 7928 9994
email : mail@fusiondna.co.uk

Job Name:	**NORTHERN QUARTER** TURTLE BAY
Job/Drg N°:	
Site Address:	46-50 OLDHAM ST MANCHESTER M4 1LE
Drg Name:	PROPOSED LAYOUT
Status:	APPROVAL
Drawn by:	GJM
Checked by:	
Scale:	1:100 @ A3 1:50 @ A1
Date:	FEB 2014
	110.33/200_A