
This drawing is the property of Technical Signs and must not be reproduced in part or in full without prior consent of Technical Signs.


Proposed

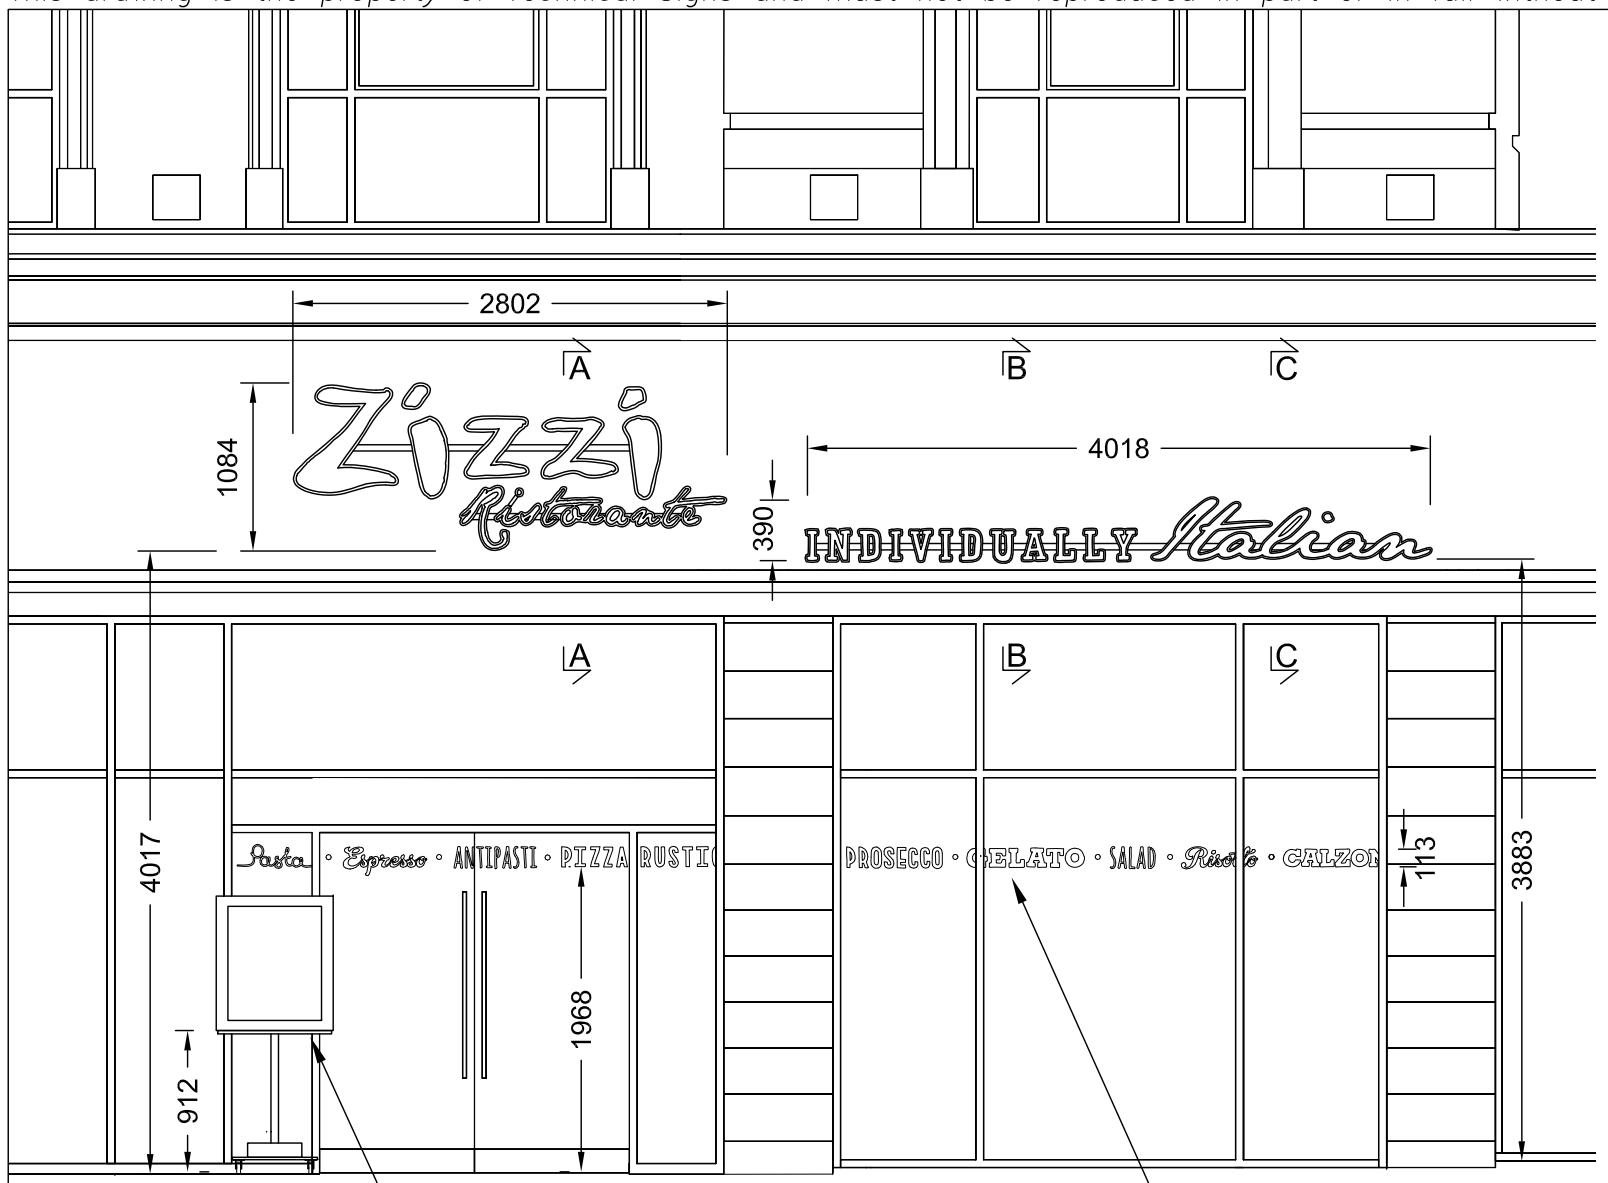

Front Elevation
Scale 1:50

Position of free standing menu


Vinyl, printed Pantone pink PMS 215c and cream PMS 7500c, is applied to the inside of the glazing

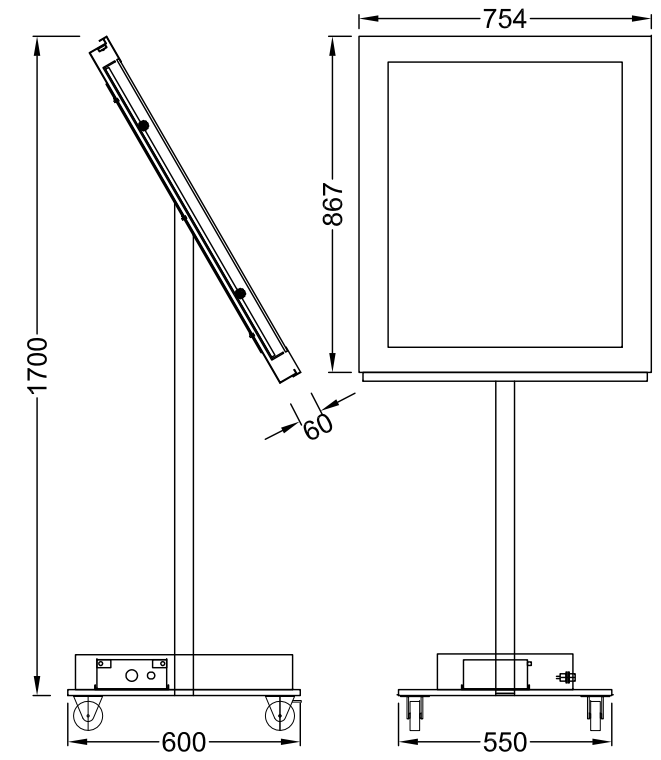


Menu - 1 off
Scale 1:20
1.2mm descaled stainless steel box is finished *Farrow & Ball* Hague Blue.
Front and back are fitted with a piano hinge and cam locks.
Window is backed up with a 6mm clear glass panel.
3mm 1TL2 opal acrylic insert is fitted with a pin board.
Internally illuminated via low energy white LEDs.

Post from 48.3Ø mirror polised stainless steel welded to a 3mm mild steel top plate and a 15mm mild steel base plate - all finished *Farrow & Ball* Hague Blue.
4 swivel castor wheels are bolted to the base.

Base plate fitted with a sealed battery, IP68 2 way cable socket (RS 489-532) and a on/off key switch - all covered by a shroud from 1.2mm mirror polished stainless steel.

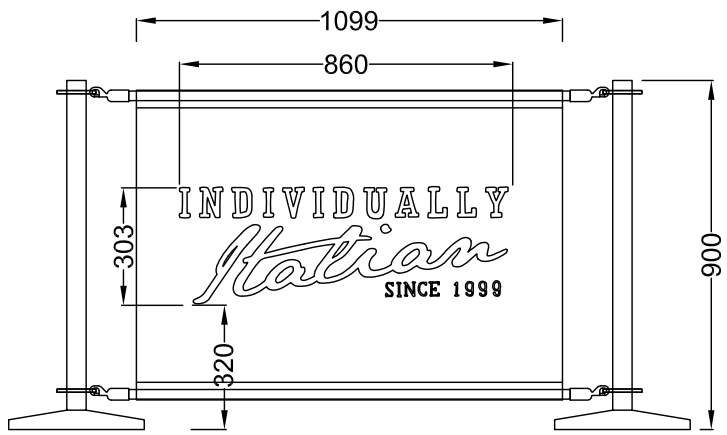

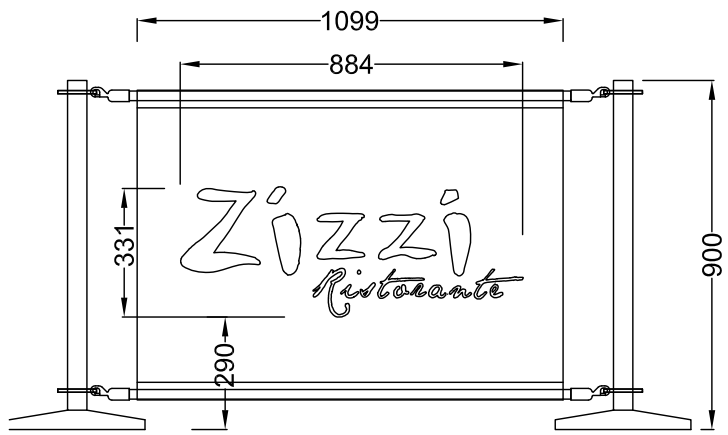

Windbreaks - 5 off
Scale 1:20
Windbreaks fitted to chrome posts.
Chrome posts and base plates, fitted with chrome horizontal tubes and chrome snap ends.
Windbreaks are Pantone pink PMS 215c canvas with logos to be Pantone cream PMS 7500c.
Non illuminated.

C	Lower text made larger	15/01/14
B	Building elevation altered	10/01/14
A	Menu altered Awnings altered	16/12/13

Technical Signs
Floor 1 - Unit 3
Hille Business Centre
132 St Albans Road
Watford, Herts, WD2 4AE
Tel: 01923 811999
Fax: 01923 811998
E-mail: info@technicalsigns.co.uk

Client Zizzi
Address/Job details
Unit 3 19-21 Piccadilly
Manchester
M1 1LR

Proposed Signage

Job No

Drawn by	Date	
DN	22/11/13	
Scale	Drawing No	Rev
As specified (A3)	397761-2	C