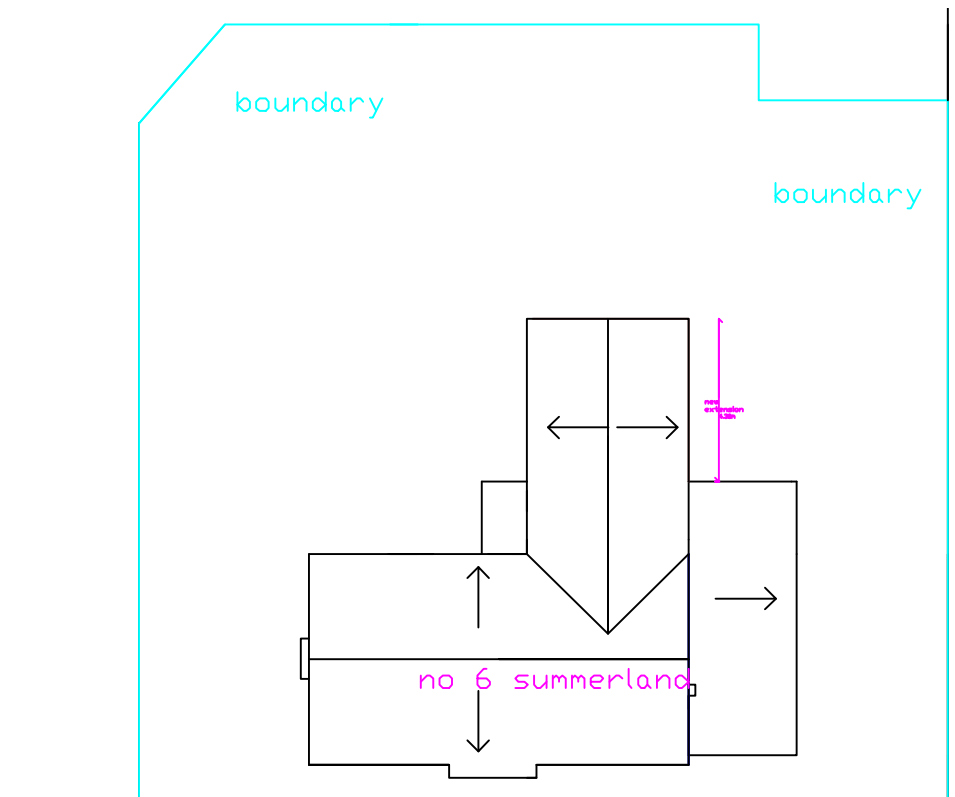

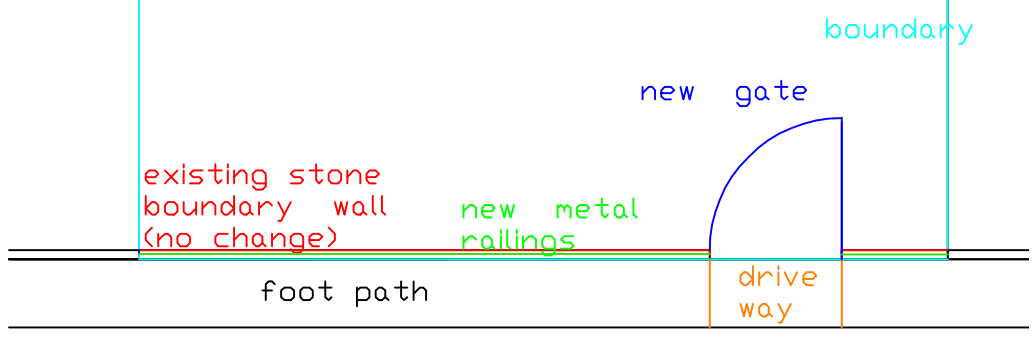

PROPOSED DRIVE WAY AND GATE ENTRANCE PLAN
1:200

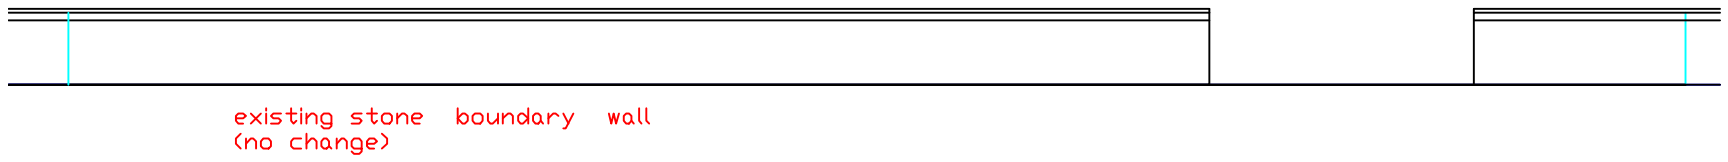

EXISTING BOUNDARY WALL AND ENTRANCE FRONT VIEW
1:100

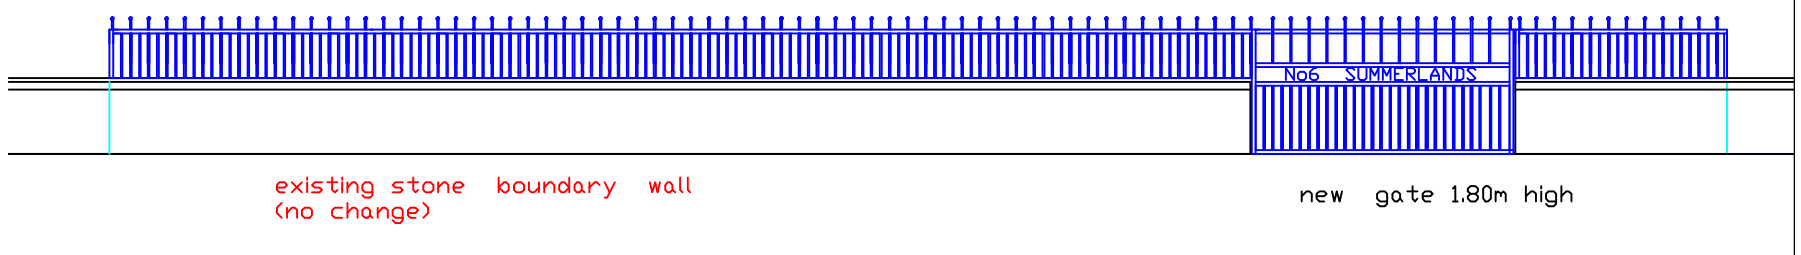

PROPOSED BOUNDARY WALL RAILINGS AND GATE ENTRANCE FRONT VIEW
1:100

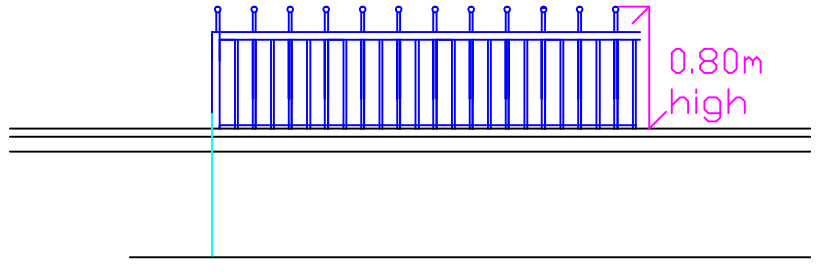

PROPOSED BOUNDARY WALL RAILINGS FRONT VIEW
1:50

Date Rev

DO NOT SCALE OF THIS DRAWING TAKE ALL DIMENSIONS ON SITE (builders Note) Do not start any works untill all the approvals have been obtained. Any discrepancy to be reported tp Plans Drawn as soon as possible.

client:
MARCIA HUTCHINSON. MBE.
6,DUDLEY ROAD ,
MANCHESTER,
M16 8DE
TEL07798808204
MARCIA@PRIMARYCOLOURS.NET

drawing title:
PROPOSED TWO DOUBLE STOREY REAR EXTENSION WITH FRONT GATE AND FRONT RAILINGS

project:
MANCHESTER CITY COUNCIL PLANNING AND BUILDING CONTROL APPLICATIONS

Plans Drawn.
tel.no.07952934281
07856609593
email Bawinterbottom @aol.com
PlansDrawn01@aol.com

www.plansdrawn.org

date: **MAY 2014** drawn: **DRW**

project no. **DR06** drg. no. **06** rev.