








SITE PHOTOS : ELLIOT HOUSE - LLOYD STREET ELEVATION

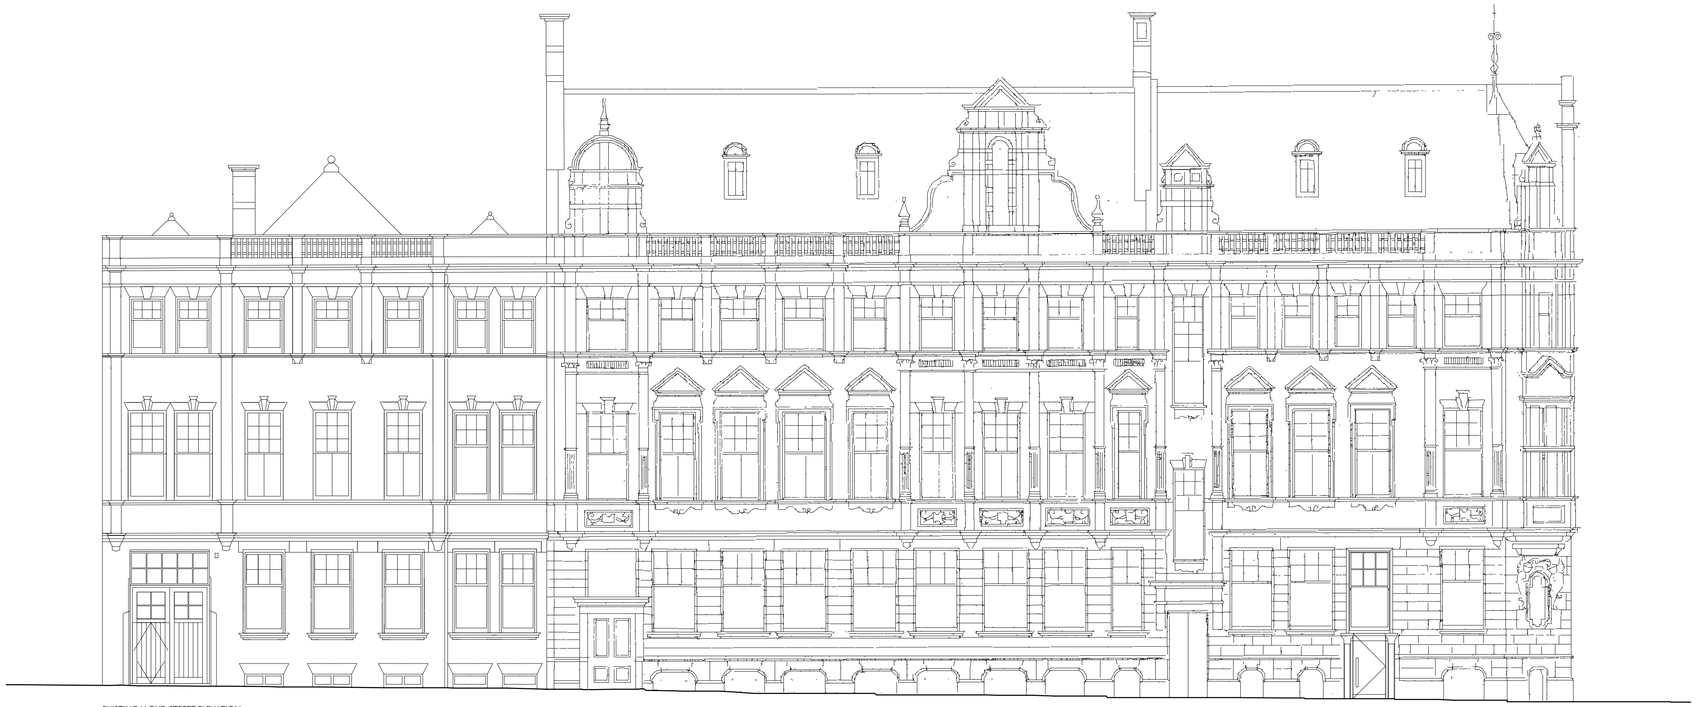

EXISTING LLOYD STREET ELEVATION
SCALE 1 : 100

ELEVATION REPRESENTS THE PROPOSED ELEVATION FOLLOWING LANDLORD WORKS AS CURRENTLY PROPOSED UNDER PLANNING APPLICATION REF. NO. 105431/FO/2014/C1 AND LISTED BUILDING CONSENT APPLICATION REF. NO. 105432/LO2014/C1

NOTES

REV	DATE	REASON

REV	DATE	REASON
A	29.05.14	Note added .

Macaulay Sinclair

+44 (0)115 950 7313 STUDIO@MACAULAYSINCLAIR.COM
MACAULAYSINCLAIR.COM

PROJECT	Gusto, Lloyd Street, Manchester	**PROJECT NO.**	**3314**
TITLE			
SCALE	1:100 at A3	**DRAWING NO.**	**03/04 A**
DATE	20/05/2014 **DRAWN BY** SAE		