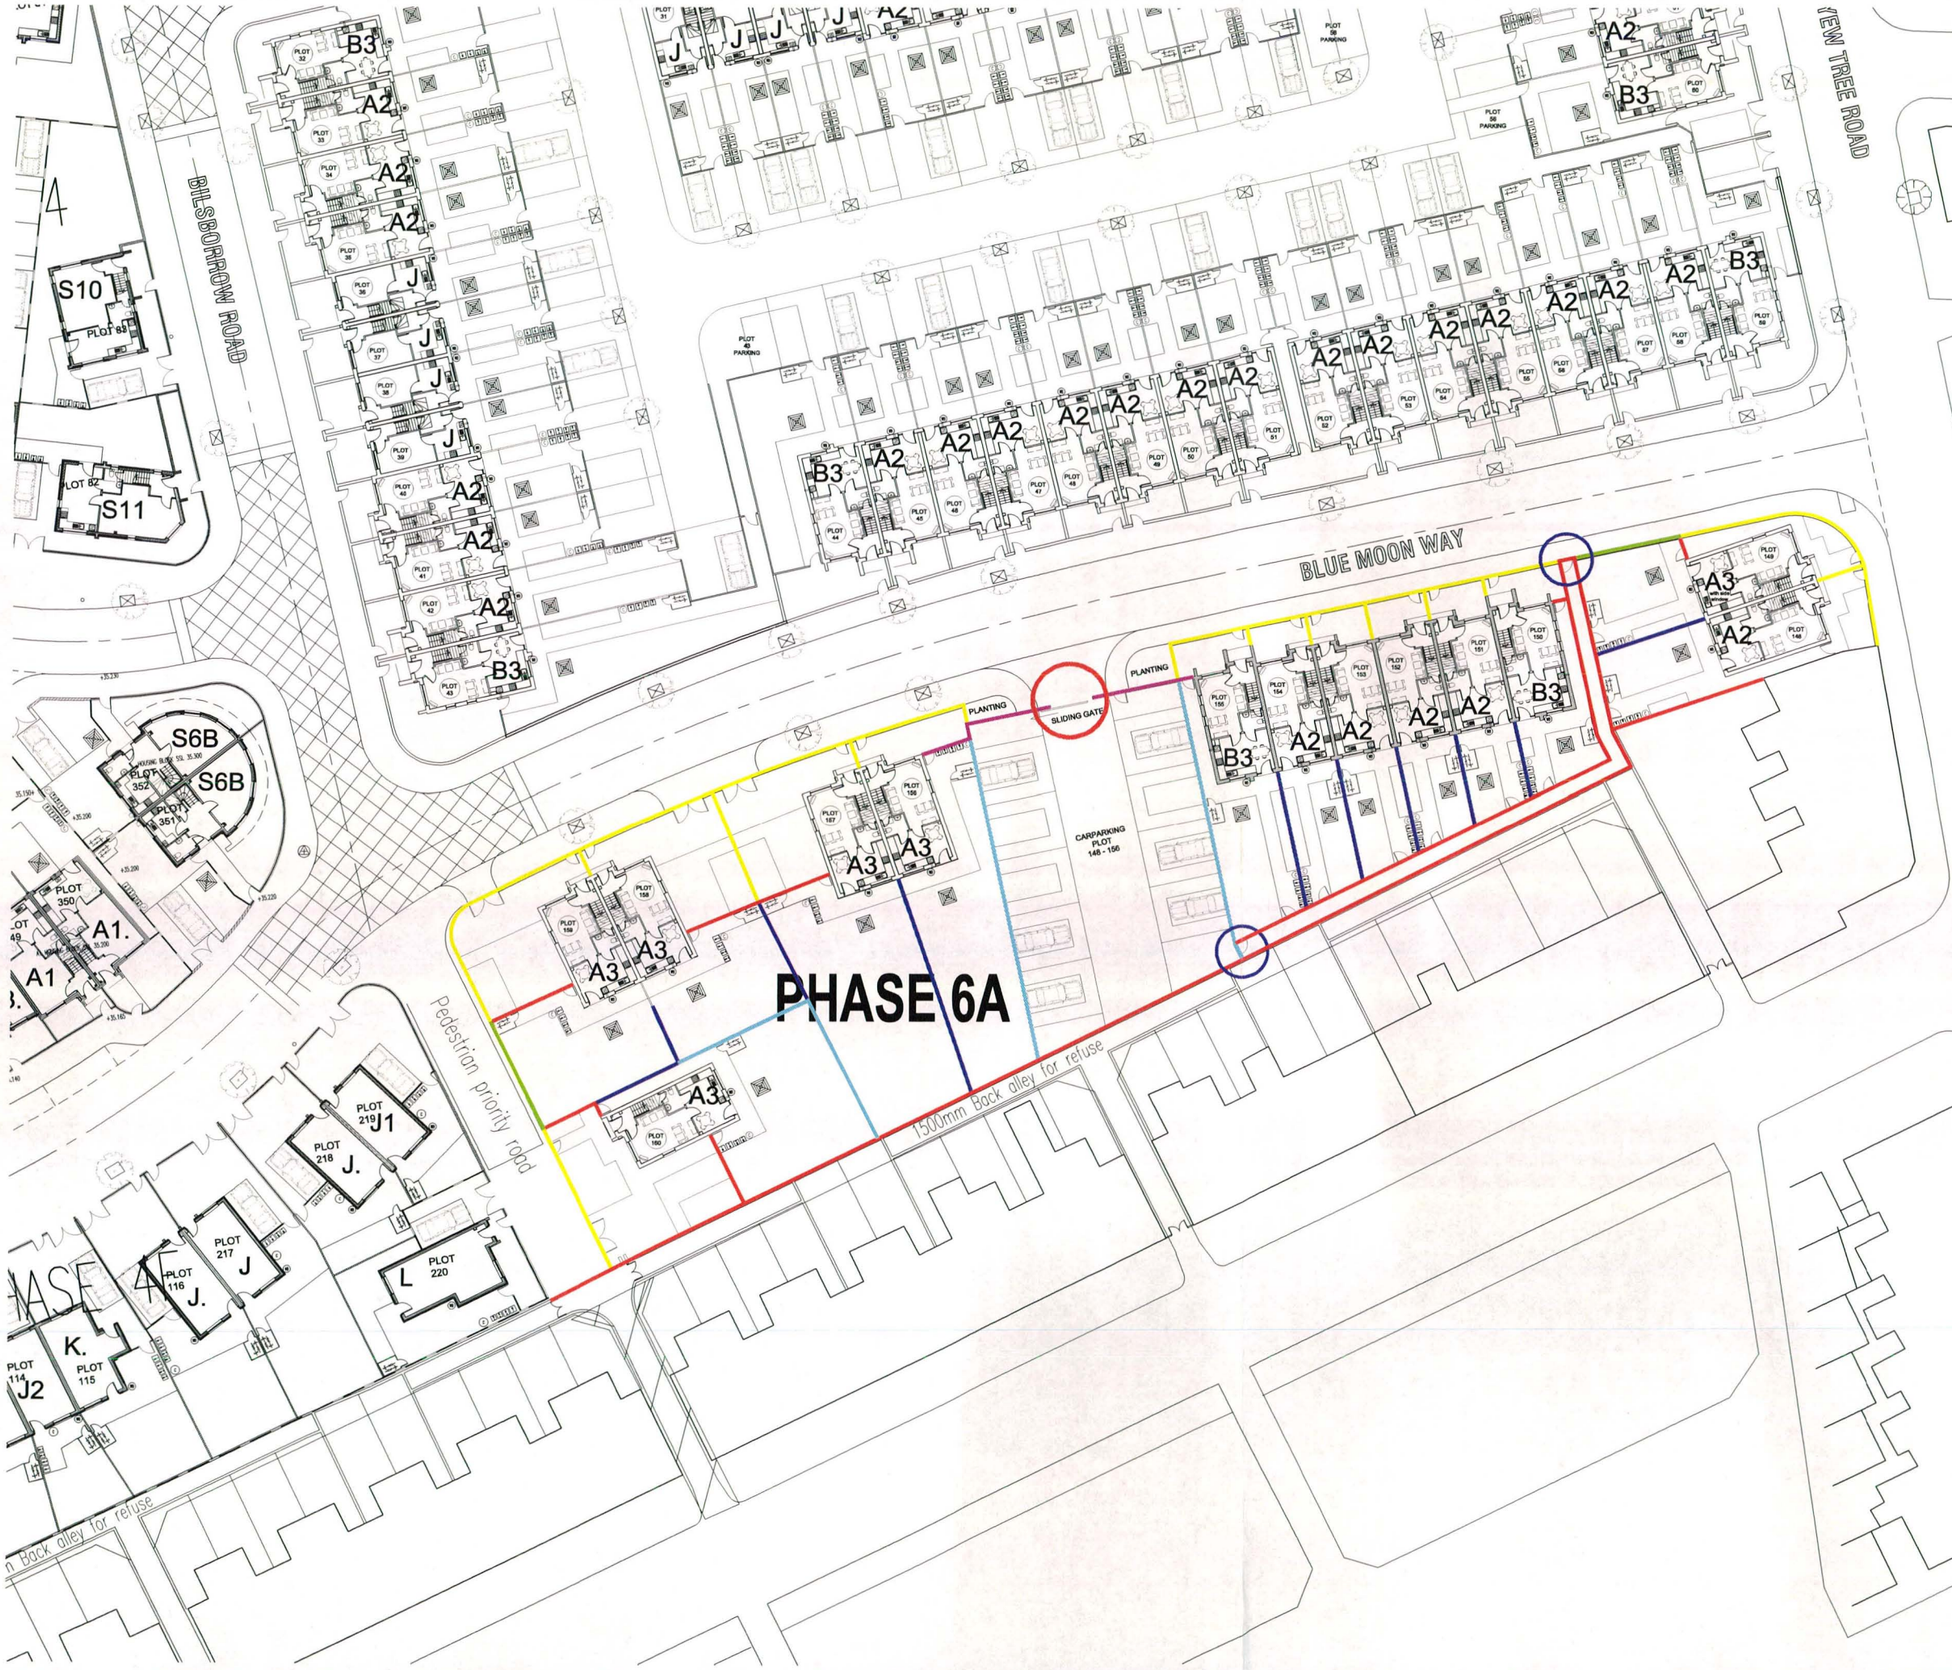

KEY

- BRICK DWARF WALL WITH GALVANIZED STEEL BALUSTRADE -1200MM
- BRICK WALL -1800MM
- BRICK WALL -2100MM
- TIMBER CLOSEBOARD FENCING -1800MM
- TIMBER CLOSEBOARD FENCING WITH TRANSPARENT SECTIONS. REFER TO 6305 L(00)215 REV B. -1800MM
- TIMBER CLOSEBOARD FENCING -1500MM
- VANDAL PROOF SLIDING GATES
- VANDAL PROOF PEDESTRIAN GATES

PLANNING AND BUILDING CONTROL
16 JUN 2014

N
W E
S

LeachRhodesWalker Architects

MAINE ROAD: MANCHESTER

Boundary Treatments Site Plan

Drn By:	JDC	Auth By: CJG	Date: 13.06.14
Drg No:	7081/L(90)01	1:500@A3	Rev: D

info@lrw.co.uk | www.lrw.co.uk
Riverside Manchester M3 5AA

Manchester +44 (0)161 833 0211
London +44 (0)207 2012160
Bucharest +40 (21) 650 4024

File loc: L:\7081 Maine Rd Ph 6a7\Drawings\pdf\[7081-L(90)]01-Boundary Treatments Plotted By: Joe Corral