

1:500 Location Plan

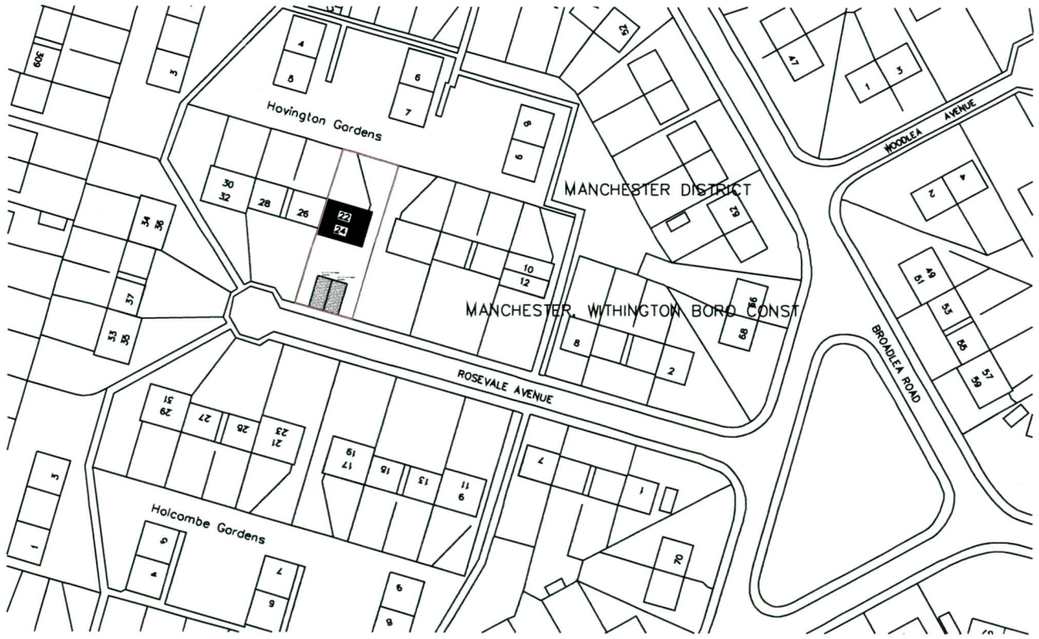

Proposed Plan 1:1250

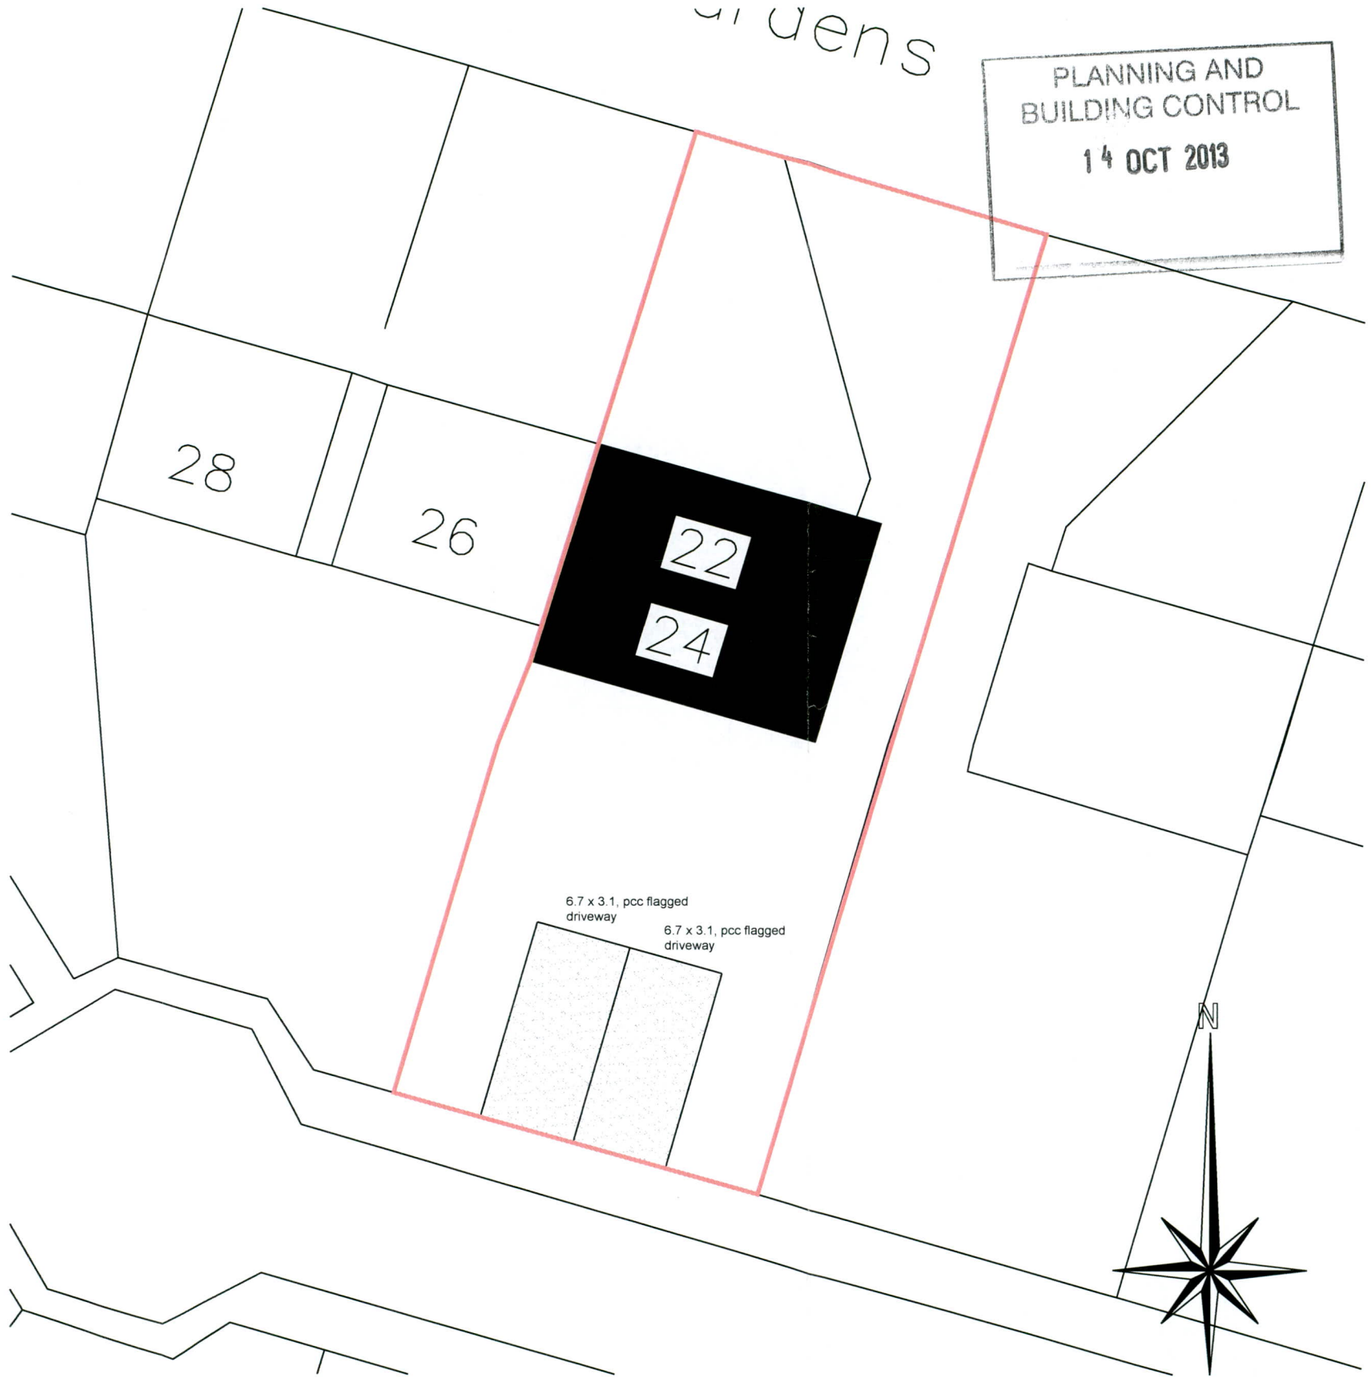

Proposed Plan 1:200

BAAS Construction Ltd
The Old Chapel, Brooklands Road
Burnley, Lancs, BB11 3PR

email: build@baas.co.uk
tel: 01282 437304
fax: 01282 452200

Project	Description	Client	Drawn By	Checked by	Date
Off Street Parking Provisions	22 & 24 Rosevale Ave Manchester	Southway Housing Trust	NC		10 / 10 / 13
		Scale: As Shown	Drawing Number: / 01		