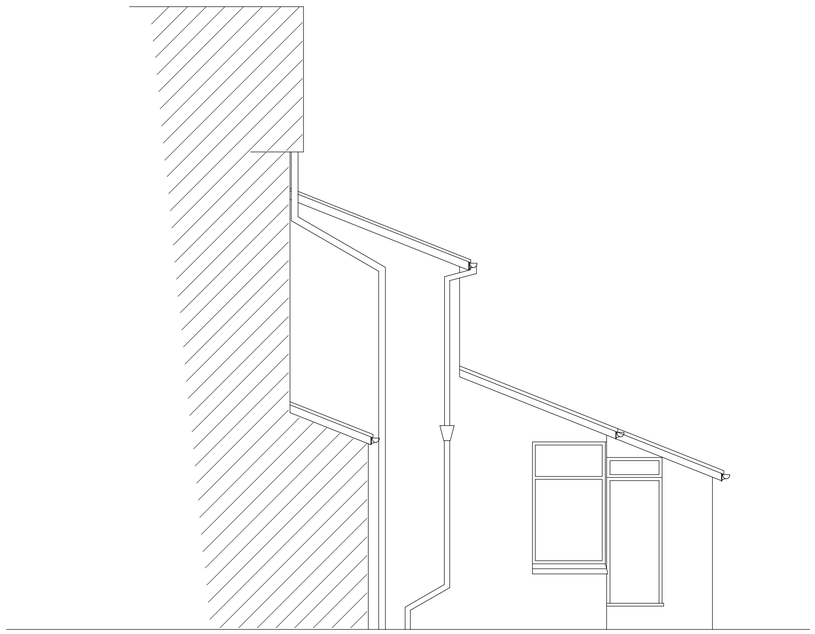

EXISTING WEST FACING SIDE ELEVATION



EXISTING SOUTH FACING REAR ELEVATION

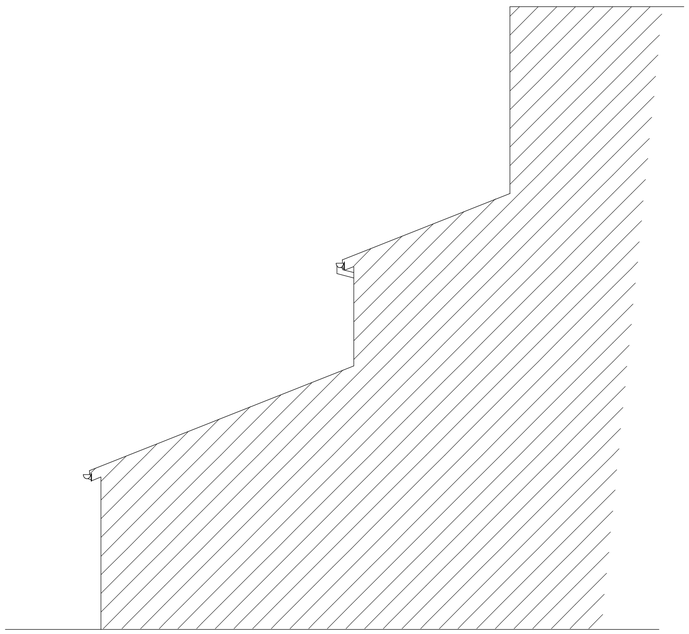

EXISTING EAST FACING SIDE ELEVATION

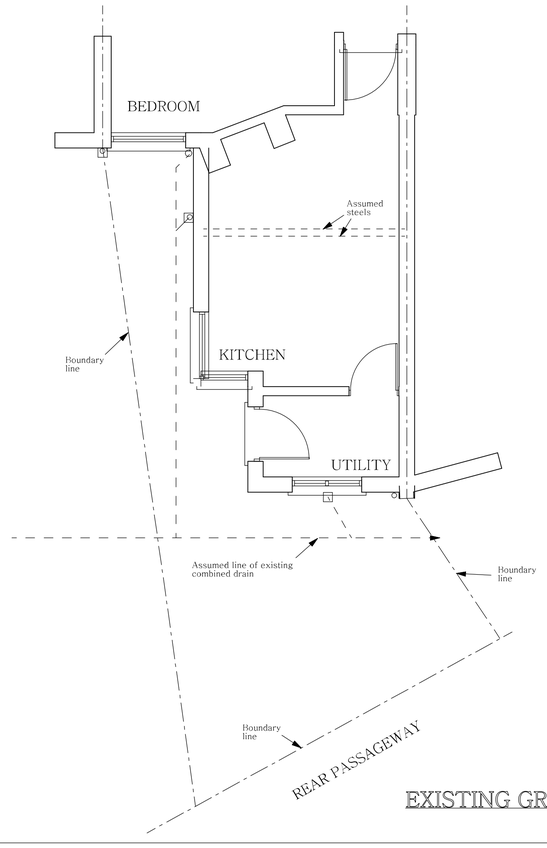

EXISTING GROUND FLOOR PLAN

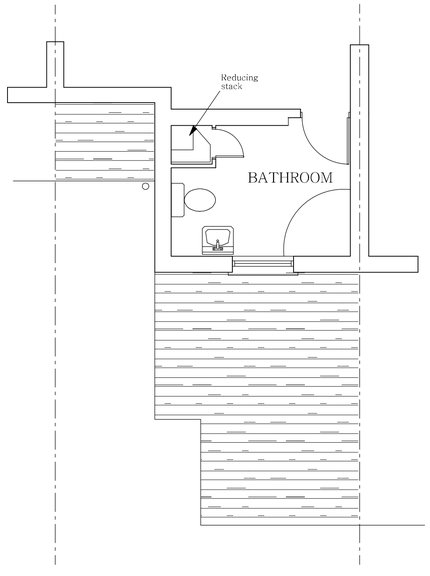

EXISTING FIRST FLOOR PLAN

BRADLEY BUILDING DESIGN LTD.
34, OAK DRIVE,
BRAMHALL,
STOCKPORT,
CHESHIRE.
SK7 2AD.
0161 439 0087
Mob 07989 326039
bradleybuildingdesign@btopenworld.com

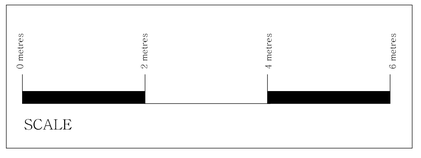

EXISTING BUILDING

SINGLE STOREY REAR EXTENSION

for

Mr. J. SKELTON,

at

65, RICHMOND GROVE,

VICTORIA PARK.

Scale 1:50

Date FEBRUARY 2011

Drawing Number 5299/1