

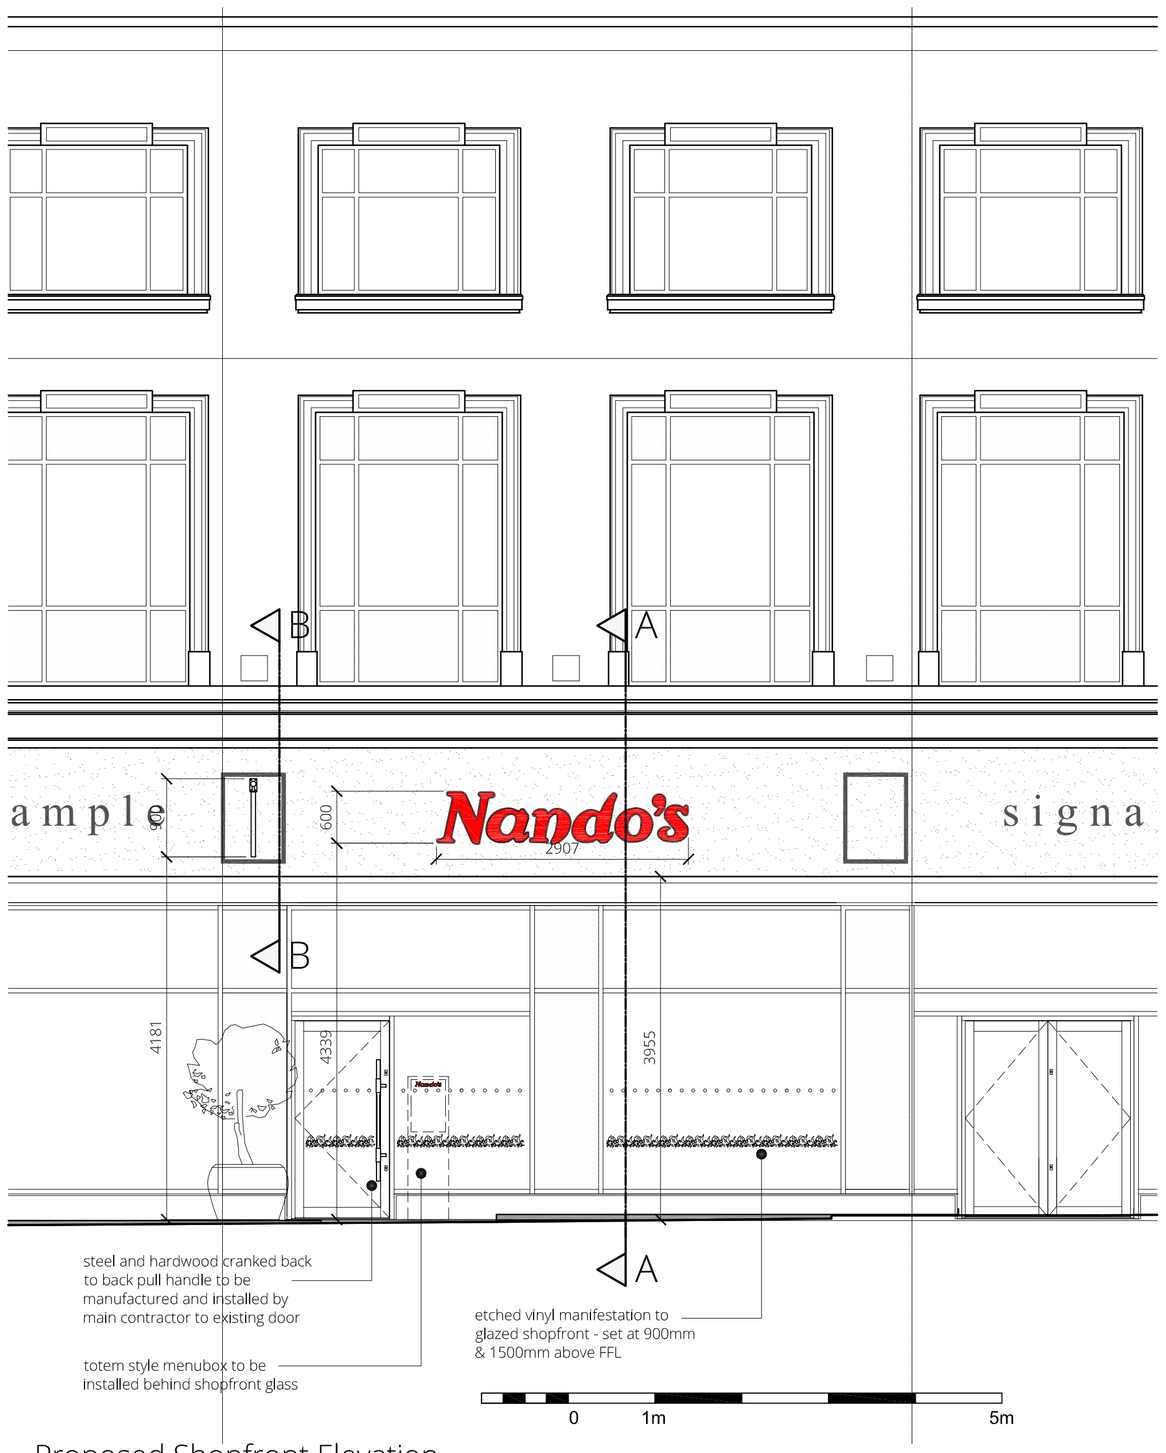



Proposed Shopfront Elevation
scale 1:50

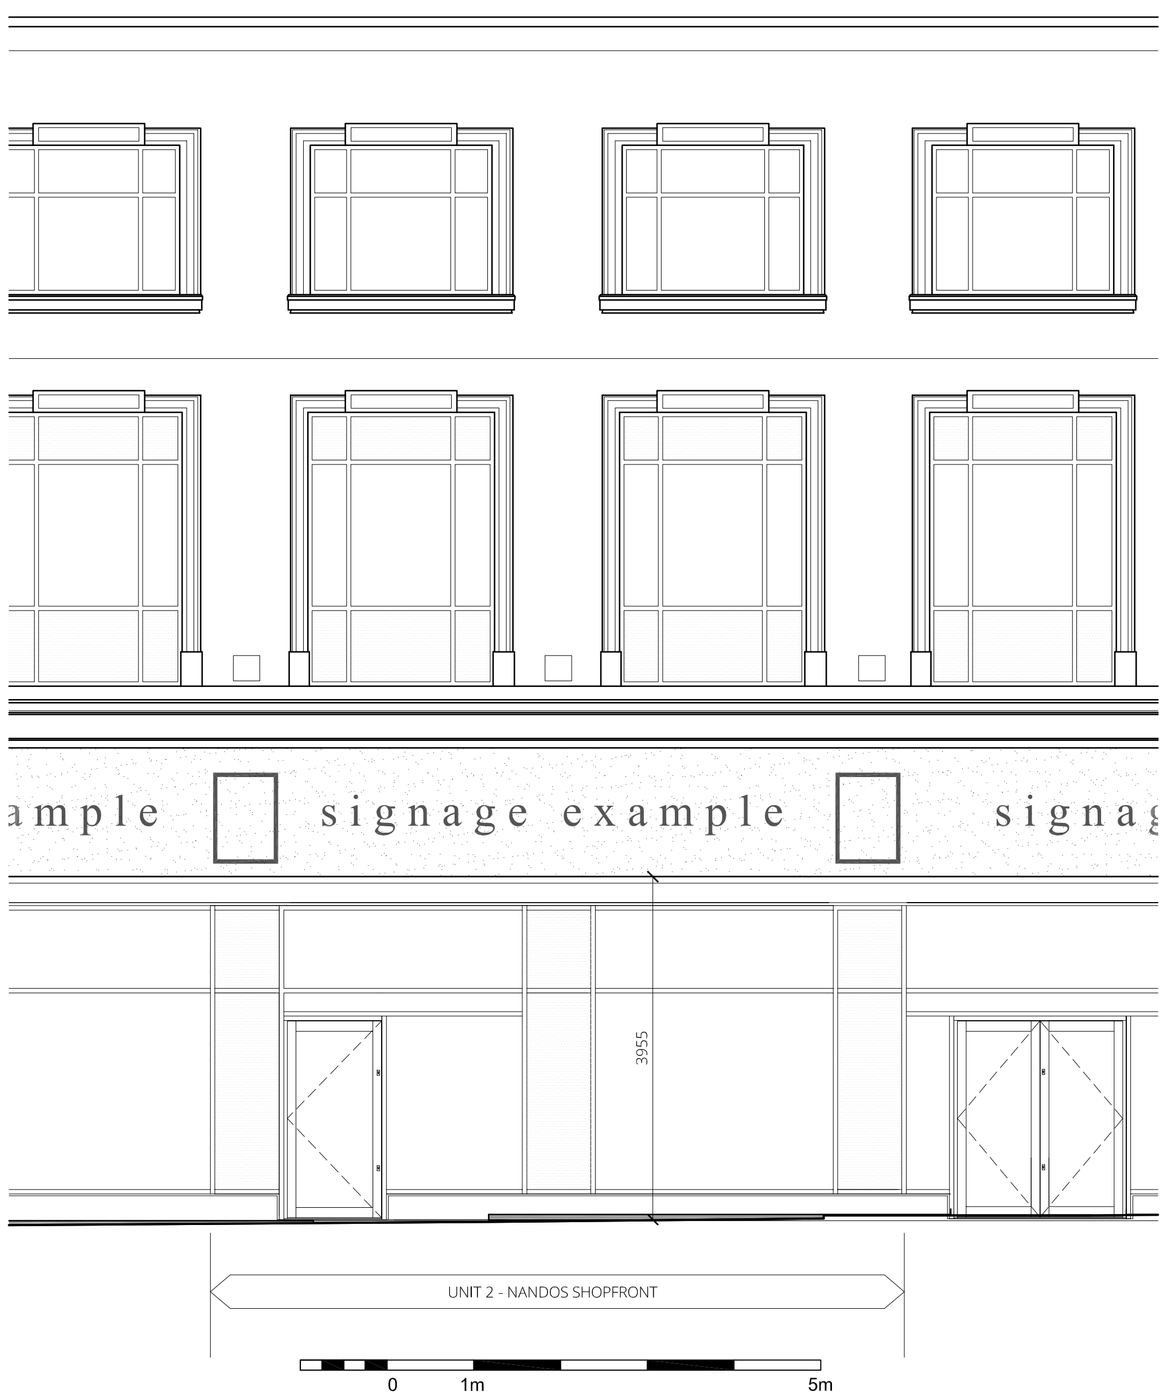


Existing Shopfront Elevation
scale 1:50

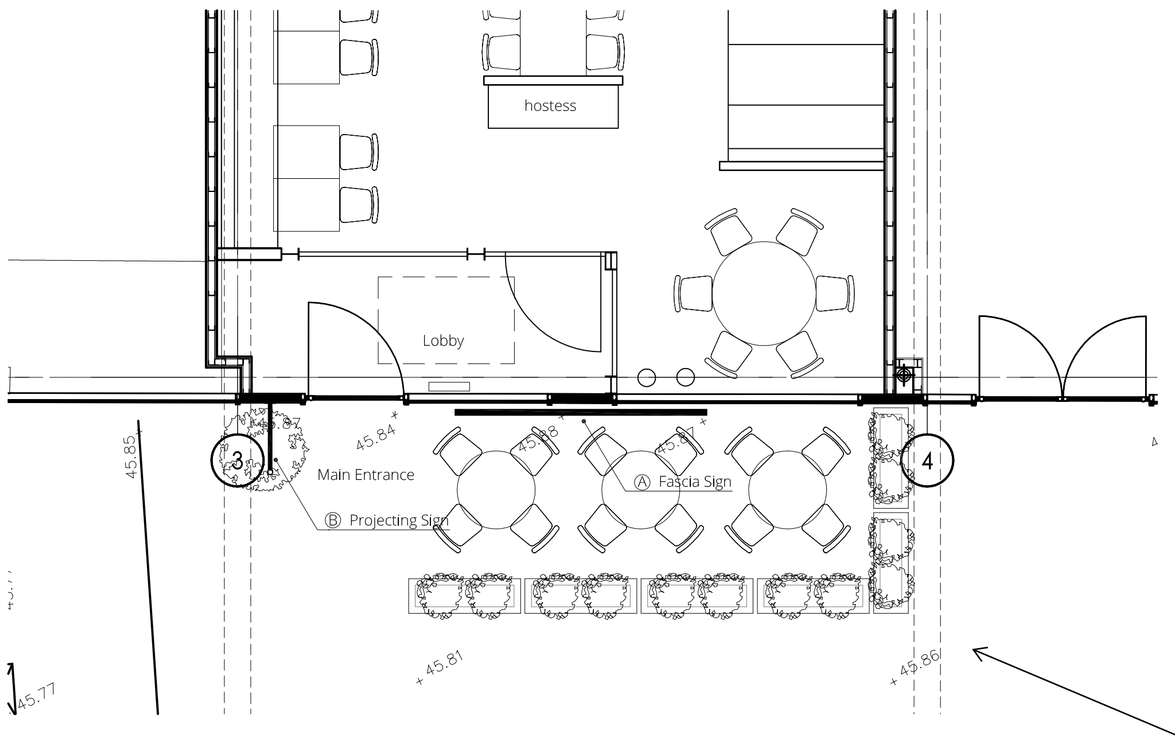

Proposed Shopfront Plan
scale 1:50

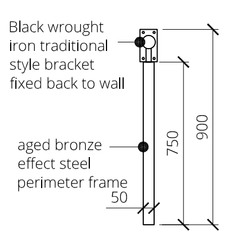

Side Elevation

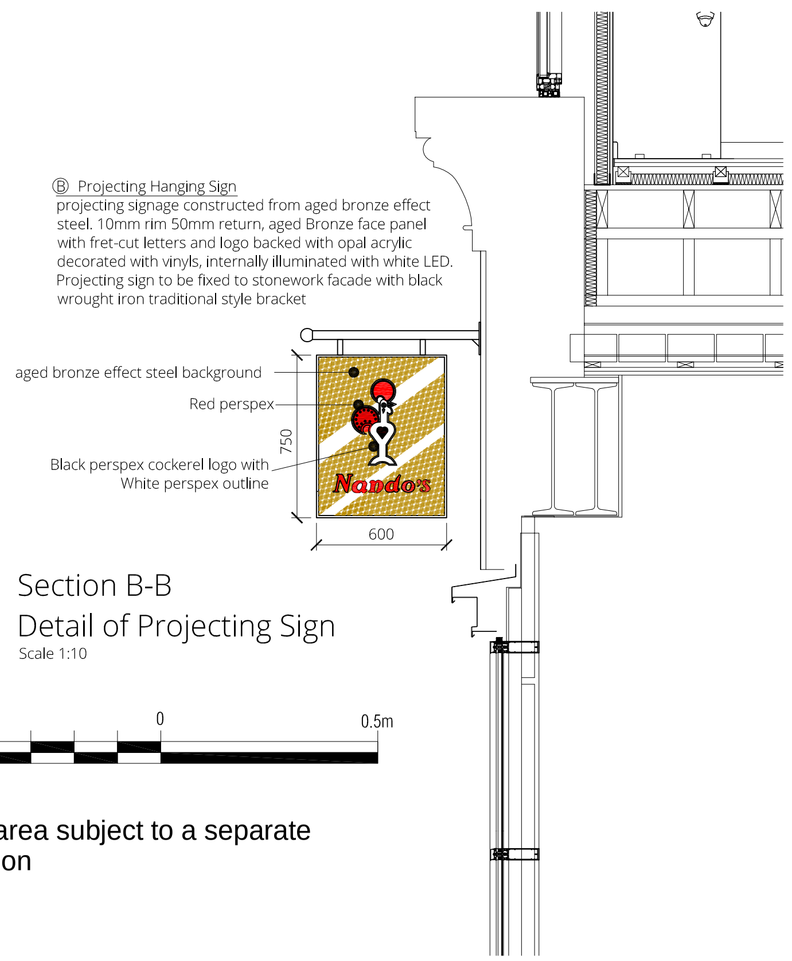


Section B-B
Detail of Projecting Sign
Scale 1:10

500mm 0 0.5m

NORTH

External seating area subject to a separate planning application

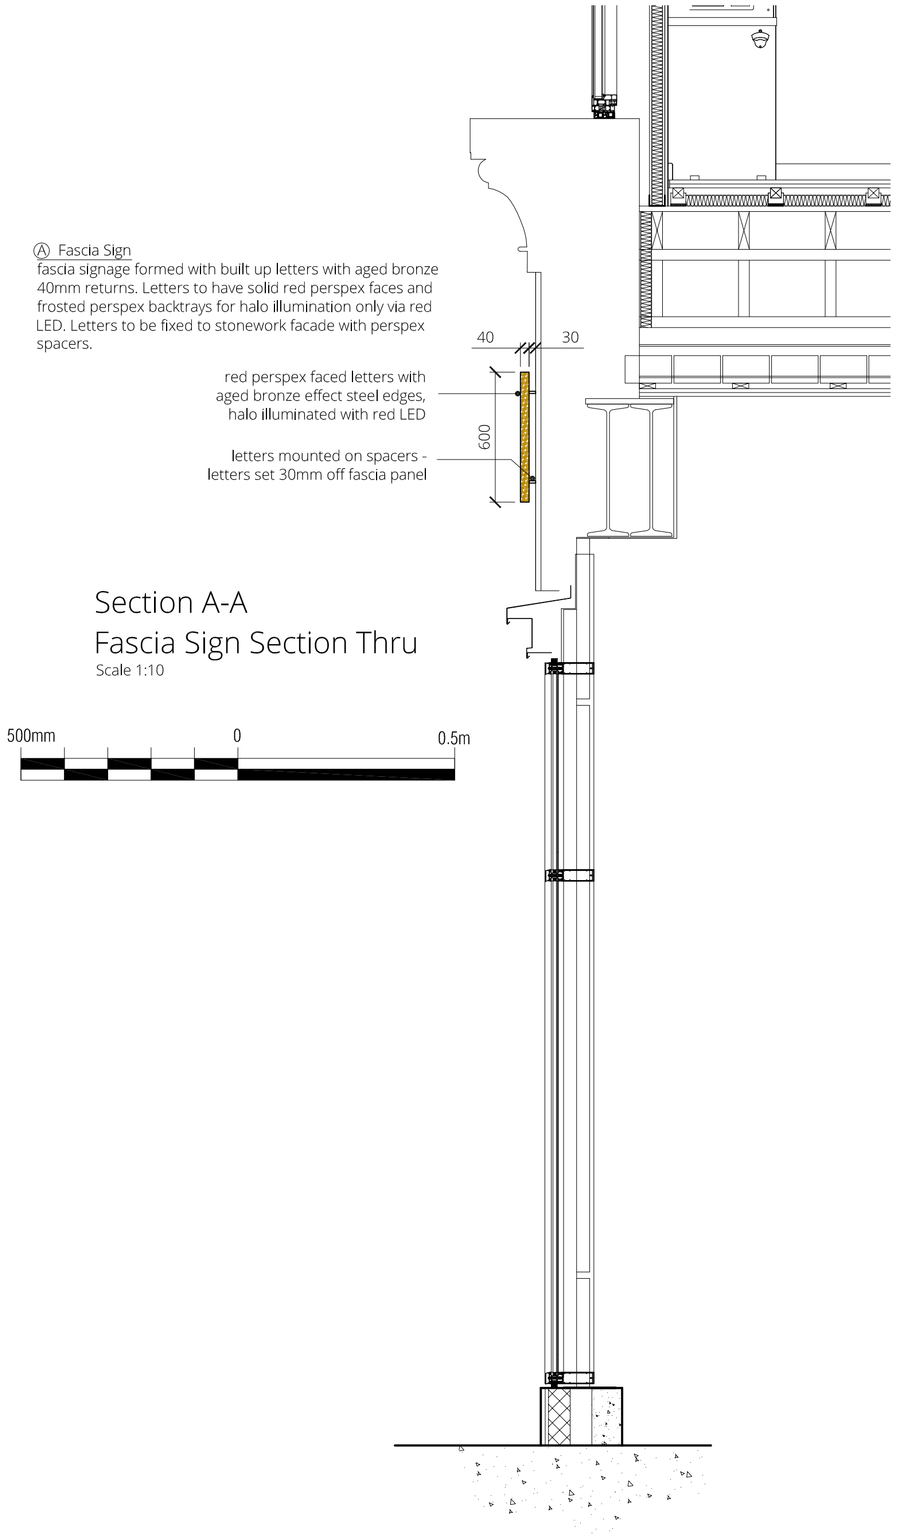

Section A-A
Fascia Sign Section Thru
Scale 1:10

500mm 0 0.5m

©This drawing is the property of Harrison Company Limited. Copyright is reserved by them and the drawing issued on condition that it is not copied either wholly or part without the consent in writing of Harrison Company Limited. Figured dimensions to take preference over those scaled. All dimensions to be checked on site before commencement of any work or shop drawings. This drawing is to be read in conjunction with the specification when existing.

revisions

rev	by	date	comment
*			

harrison
REALISING CREATIVE ENVIRONMENTS
LONDON: 39 Margaret Street, London W1G 0JQ
Call +44 (0)20 7493 6397
BIRMINGHAM: 15 Coleshill Street, Sutton Coldfield, Birmingham B72 1SD
Call +44 (0)121 321 3030
info@harrison.hn www.harrison.hn

client
Nando's

project
Unit 2
19/21 Piccadilly
Manchester

title
Proposed Shopfront Details

drawn	tmw	check	checked
scale @ A1	1:50	date	Nov 13

project/dwg no.
2719/03/z