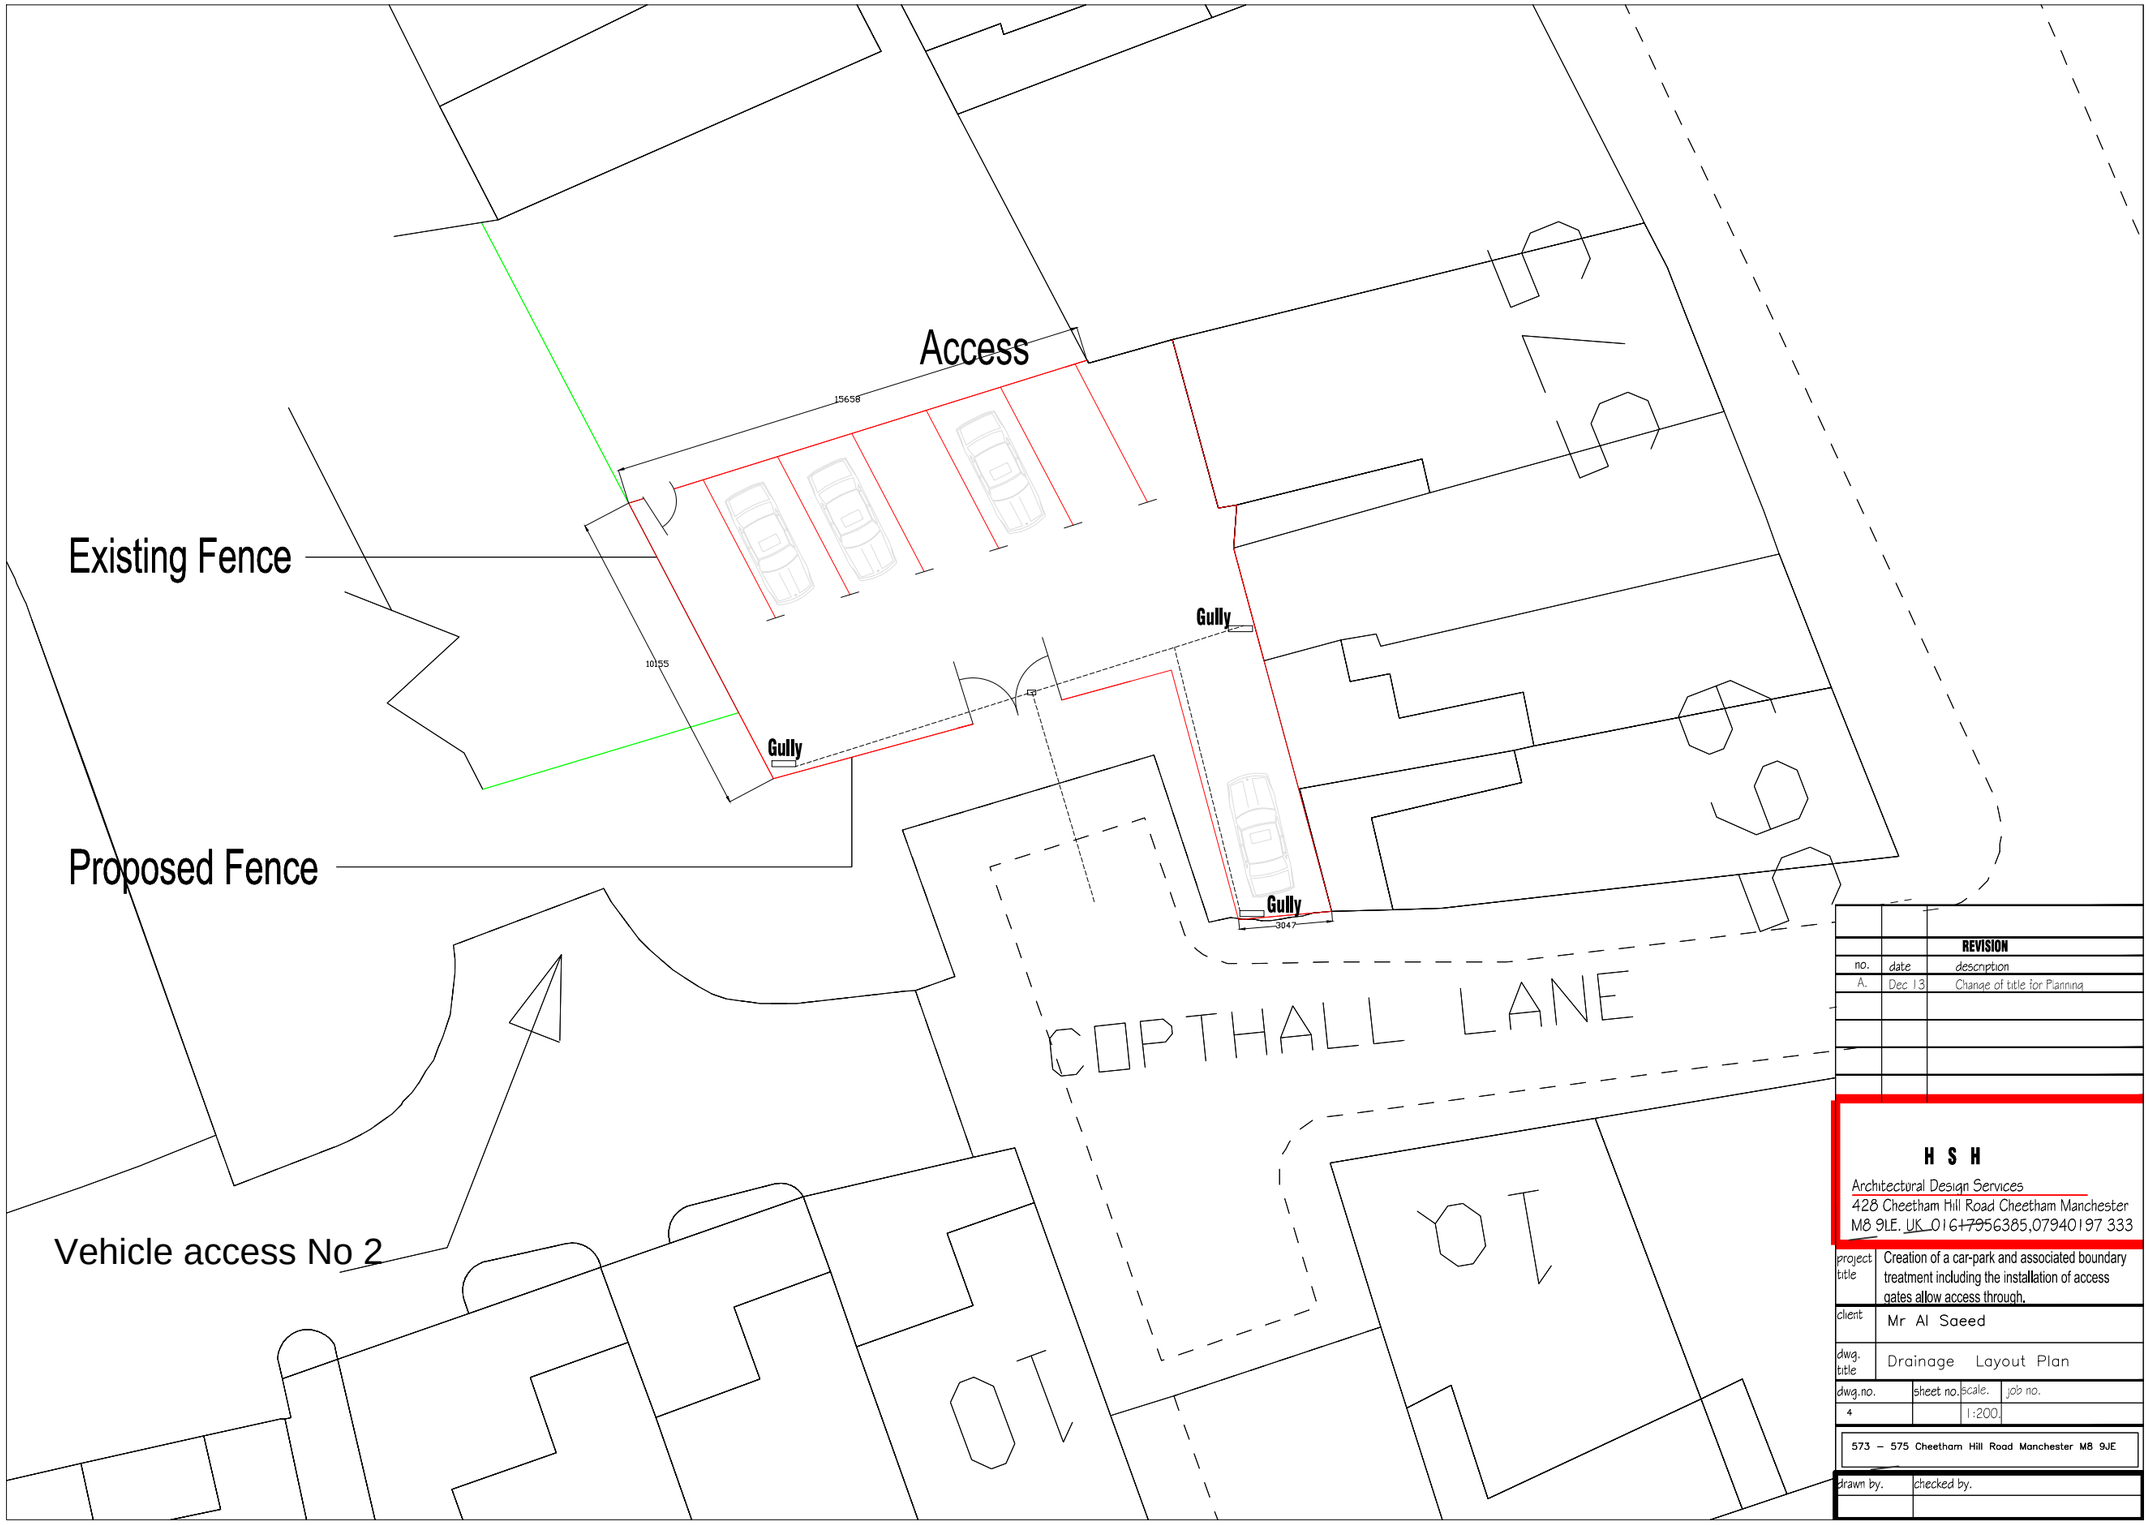

		REVISION
no.	date	description
A.	Dec 13	Change of title for Planning

H S H
Architectural Design Services
428 Cheetham Hill Road Cheetham Manchester
M8 9LE. UK 0161~~795~~6385,07940197 333

project title	Creation of a car-park and associated boundary treatment including the installation of access gates allow access through.
client	Mr Al Saeed
dwg. title	Drainage Layout Plan

dwg.no.	sheet no.	scale.	job no.
4		1:200	

573 – 575 Cheetham Hill Road Manchester M8 9JE

drawn by.	checked by.