
Copyright of this drawing is vested in 5plus Architect and it must not be copied or reproduced without written consent.
Figured dimensions only are to be taken from this drawing. DO NOT SCALE OFF THIS DRAWING ..... IF IN DOUBT ASK

All contractors must visit the site and be responsible for taking and checking all dimensions relative to their work, 5plus architects are to be advised of any variation between drawings and site conditions.

Electronic date/ drawings issued as 'read only' and should not be interrogated for measurement,
All dimensions and levels should be 'read only' from those values stated in text, on the drawings

KEY PLAN:

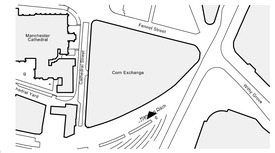



Items dotted red to be demolished, incorporating:

Remove internal partitions, doors and fittings / fixtures
Remove WCs, basins and associated sanitary fittings
Remove suspended ceilings and associated fittings / fixtures
Remove existing escalators
Remove existing staircases
Remove pod and associated structure
Remove existing floor
Remove shopfront
Remove existing signage
Remove television screen
Remove plant
Refer to M+E consultant's drawings for services strip out
Refer to structural engineer's drawings for structural strip out

Make good if and where required

REV:	DATE:	DETAILS:
A	06/03/14	Minor amendments

4th Floor
The Hive
47 Lever Street
Manchester
M1 1FN

+44 (0)161 228 0211

www.5plusarchitects.com

5plus architects

PROJECT:
Corn Exchange
Manchester

TITLE:
Demolition/ Strip out Hanging Ditch Elevation

SCALE:	ORIGIN DATE:	DRAWN:	CHECKED:
1:200 @ A1	27/02/14	MH	LS

STATUS:
PLANNING

PROJECT	DRAWING NO:	REV:
05045_	B1_04_2101_P	A


Architecture | Masterplanning | Interiors | Graphics | Branding

Copyright of this drawing is vested in 5plus Architect and it must not be copied or reproduced without written consent.
Figured dimensions only are to be taken from this drawing. DO NOT SCALE OFF THIS DRAWING ..... IF IN DOUBT ASK

All contractors must visit the site and be responsible for taking and checking all dimensions relative to their work, 5plus architects are to be advised of any variation between drawings and site conditions.

Electronic data/ drawings issued as 'read only' and should not be interrogated for measurement,
All dimensions and levels should be 'read only' from those values stated in text, on the drawings


KEY PLAN:

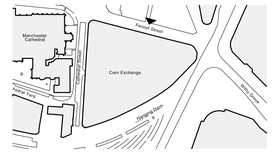

Items dotted red to be demolished, incorporating:

Remove internal partitions, doors and fittings / fixtures
Remove WCs, basins and associated sanitary fittings
Remove suspended ceilings and associated fittings / fixtures
Remove existing escalators
Remove existing staircases
Remove pod and associated structure
Remove existing floor
Remove shopfront
Remove existing signage
Remove television screen
Remove plant
Refer to M+E consultant's drawings for services strip out
Refer to structural engineer's drawings for structural strip out

Make good if and where required

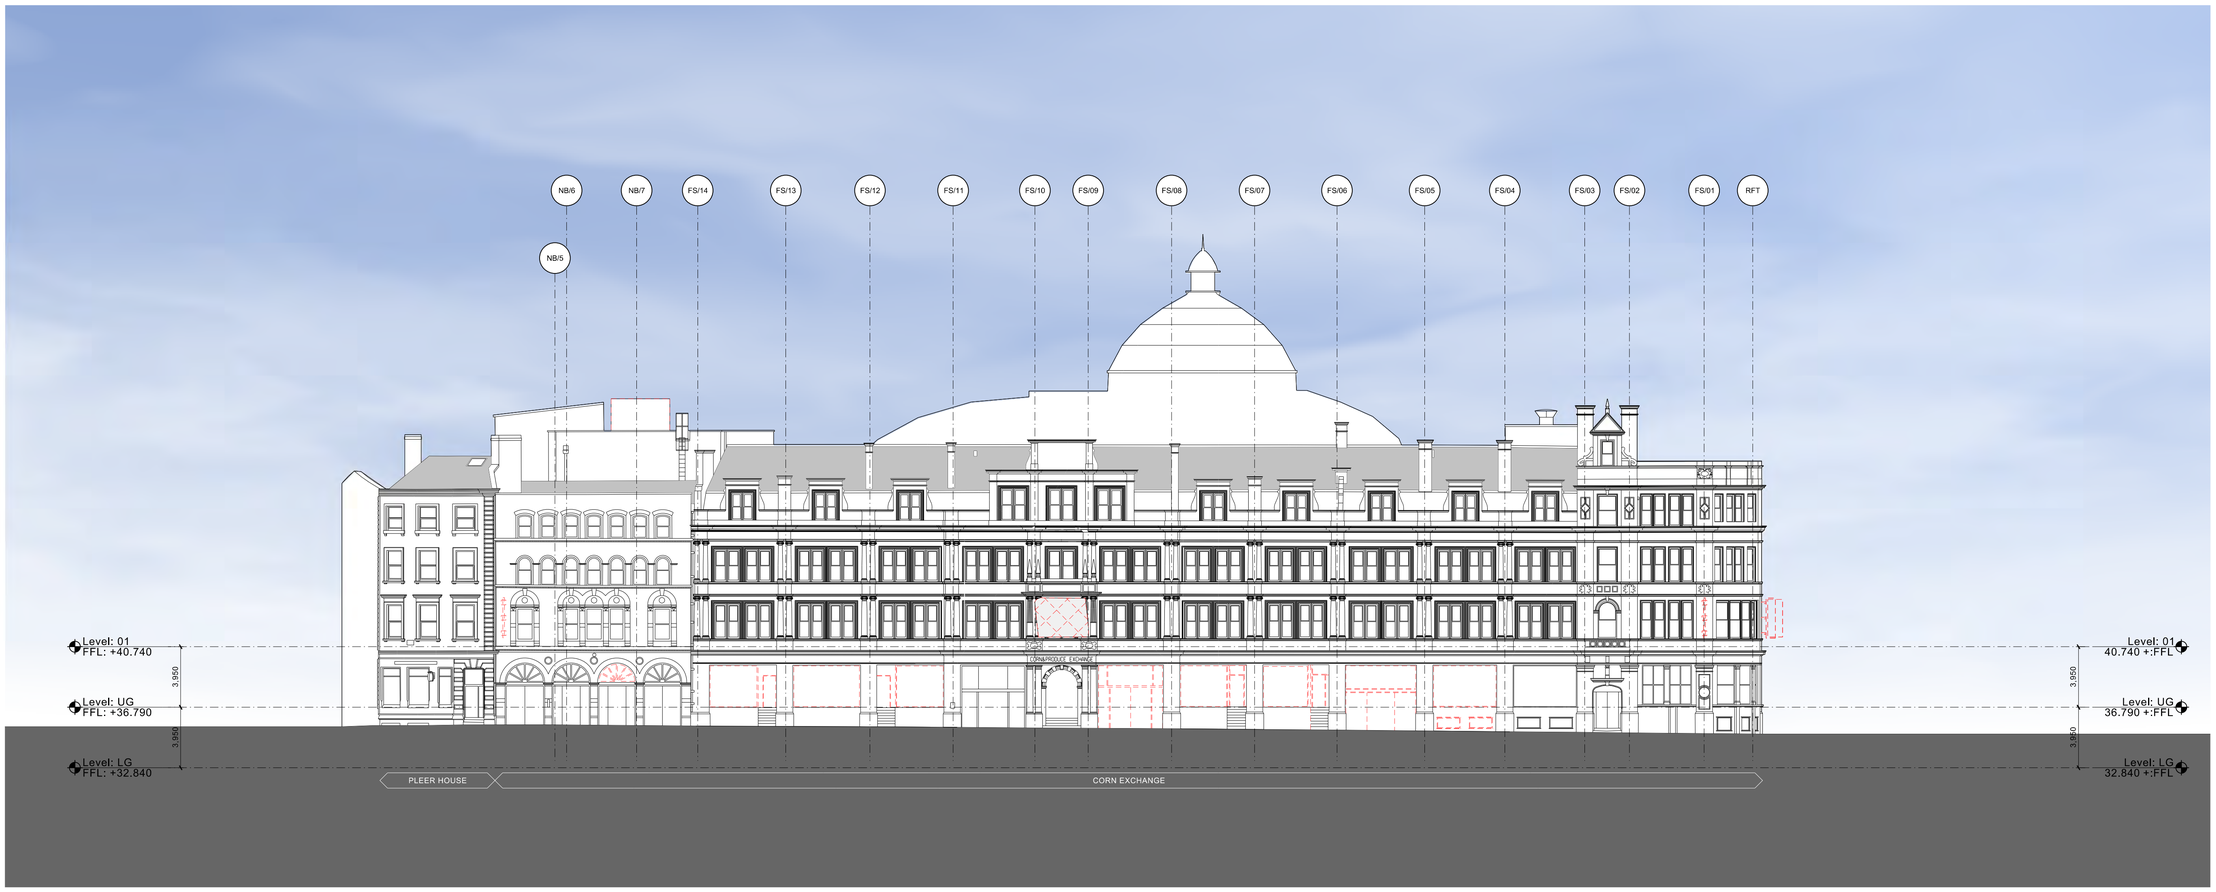

REV:	DATE:	DETAILS:
A	06/03/14	Minor amendments

5plus architects

4th Floor
The Hive
47 Lever Street
Manchester
M1 1FN

+44 (0)161 228 0211

www.5plusarchitects.com

PROJECT:
Corn Exchange
Manchester

TITLE:
Demolition/ Strip out Fennel Street Elevation

SCALE:	ORIGIN DATE:	DRAWN:	CHECKED:
1:200 @ A1	27/02/14	MH	LS

STATUS:
PLANNING


PROJECT	DRAWING NO:	REV:
05045_	B1_04_2102_P	A


Copyright of this drawing is vested in 5plus Architect and it must not be copied or reproduced without written consent.
Figured dimensions only are to be taken from this drawing. DO NOT SCALE OFF THIS DRAWING ____ IF IN DOUBT ASK

All contractors must visit the site and be responsible for taking and checking all dimensions relative to their work, 5plus architects are to be advised of any variation between drawings and site conditions.

Electronic data/ drawings issued as 'read only' and should not be interrogated for measurement, All dimensions and levels should be 'read only' from those values stated in text, on the drawings

KEY PLAN:

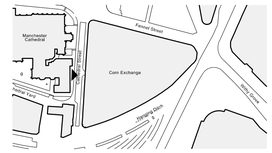

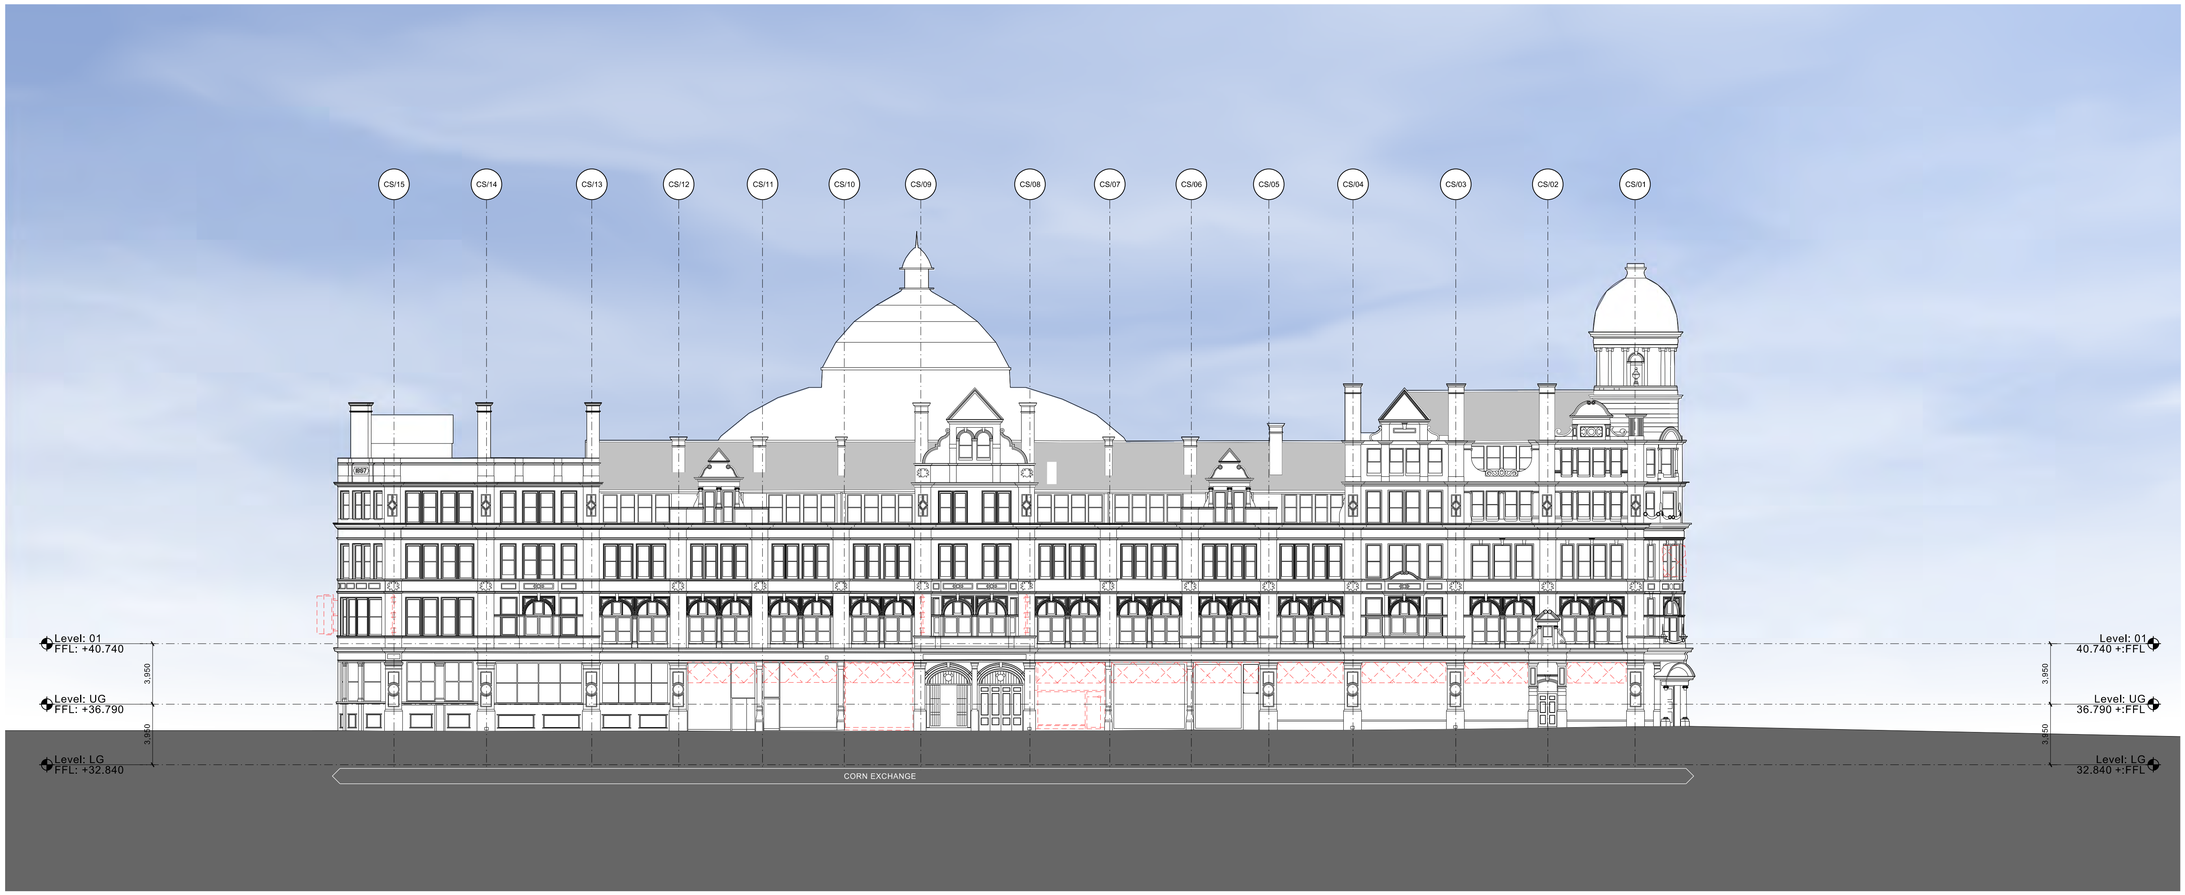

Items dotted red to be demolished, incorporating:

Remove internal partitions, doors and fittings / fixtures
Remove WCs, basins and associated sanitary fittings
Remove suspended ceilings and associated fittings / fixtures
Remove existing escalators
Remove existing staircases
Remove pod and associated structure
Remove existing floor
Remove shopfront
Remove existing signage
Remove television screen
Remove plant
Refer to M+E consultant's drawings for services strip out
Refer to structural engineer's drawings for structural strip out

Make good if and where required

REV:	DATE:	DETAILS:
A	06/03/14	Minor amendments

4th Floor
The Hive
47 Lever Street
Manchester
M1 1FN

+44 (0)161 228 0211

www.5plusarchitects.com

5plus architects

PROJECT:
Corn Exchange
Manchester

TITLE:
Demolition/ Strip out Cathedral Street Elevation

SCALE:	ORIGIN DATE:	DRAWN:	CHECKED:
1:200 @ A1	27/02/14	MH	LS

STATUS:
PLANNING

PROJECT	DRAWING NO:	REV:
05045_	B1_04_2103_P	A


Architecture | Masterplanning | Interiors | Graphics | Branding

Copyright of this drawing is vested in 5plus Architect and it must not be copied or reproduced without written consent.
Figured dimensions only are to be taken from this drawing. DO NOT SCALE OFF THIS DRAWING ____ IF IN DOUBT ASK

All contractors must visit the site and be responsible for taking and checking all dimensions relative to their work. 5plus architects are to be advised of any variation between drawings and site conditions.

Electronic data/ drawings issued as 'read only' and should not be interrogated for measurement.
All dimensions and levels should be 'read only' from those values stated in text, on the drawings

KEY PLAN:

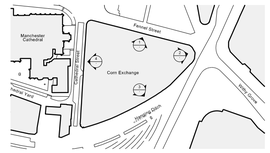

Items dotted red to be demolished, incorporating:


Remove internal partitions, doors and fittings / fixtures
Remove WCs, basins and associated sanitary fittings
Remove suspended ceilings and associated fittings / fixtures
Remove existing escalators
Remove existing staircases
Remove pod and associated structure
Remove existing floor
Remove shopfront
Remove existing signage
Remove television screen
Remove plant
Refer to M+E consultant's drawings for services strip out
Refer to structural engineer's drawings for structural strip out

Make good if and where required



External Atrium 01 (Fennel Street)

1:125

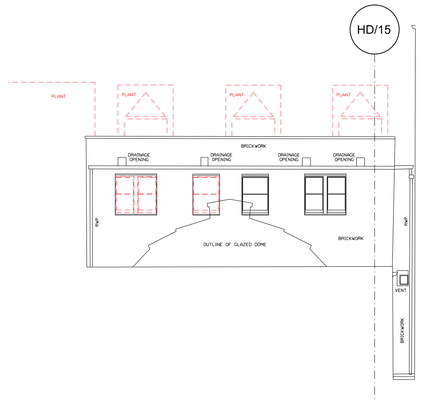

External Atrium 02 (Fennel Street/ Exchange Square)

1:125



External Atrium 03 (Exchange Square)

1:125



External Atrium 04 (Cathedral Street)

1:125

A 06/03/14 Minor amendments

REV:	DATE:	DETAILS:

4th Floor
The Hive
47 Lever Street
Manchester
M1 1FN

+44 (0)161 228 0211

www.5plusarchitects.com

5plus architects

PROJECT:
Corn Exchange
Manchester

TITLE:
Demolition/ Strip out External Atrium Elevations

SCALE:	ORIGIN DATE:	DRAWN:	CHECKED:
1:125 @ A1	26/02/14	MH	LS

STATUS:
PLANNING

PROJECT	DRAWING NO:	REV:
05045_	B1_04_2104_P	A

Architecture | Masterplanning | Interiors | Graphics | Branding