1 2 3m

DO NOT SCALE - USE FIGURED DIMENSIONS ONLY

OMBLER IWANOWSKI ARCHITECTS
12 HILTON STREET MANCHESTER M1 1JF
email@oiarchitects.co.uk 0161 236 6778
oiarchitects.co.uk oiarchitectshomes.co.uk

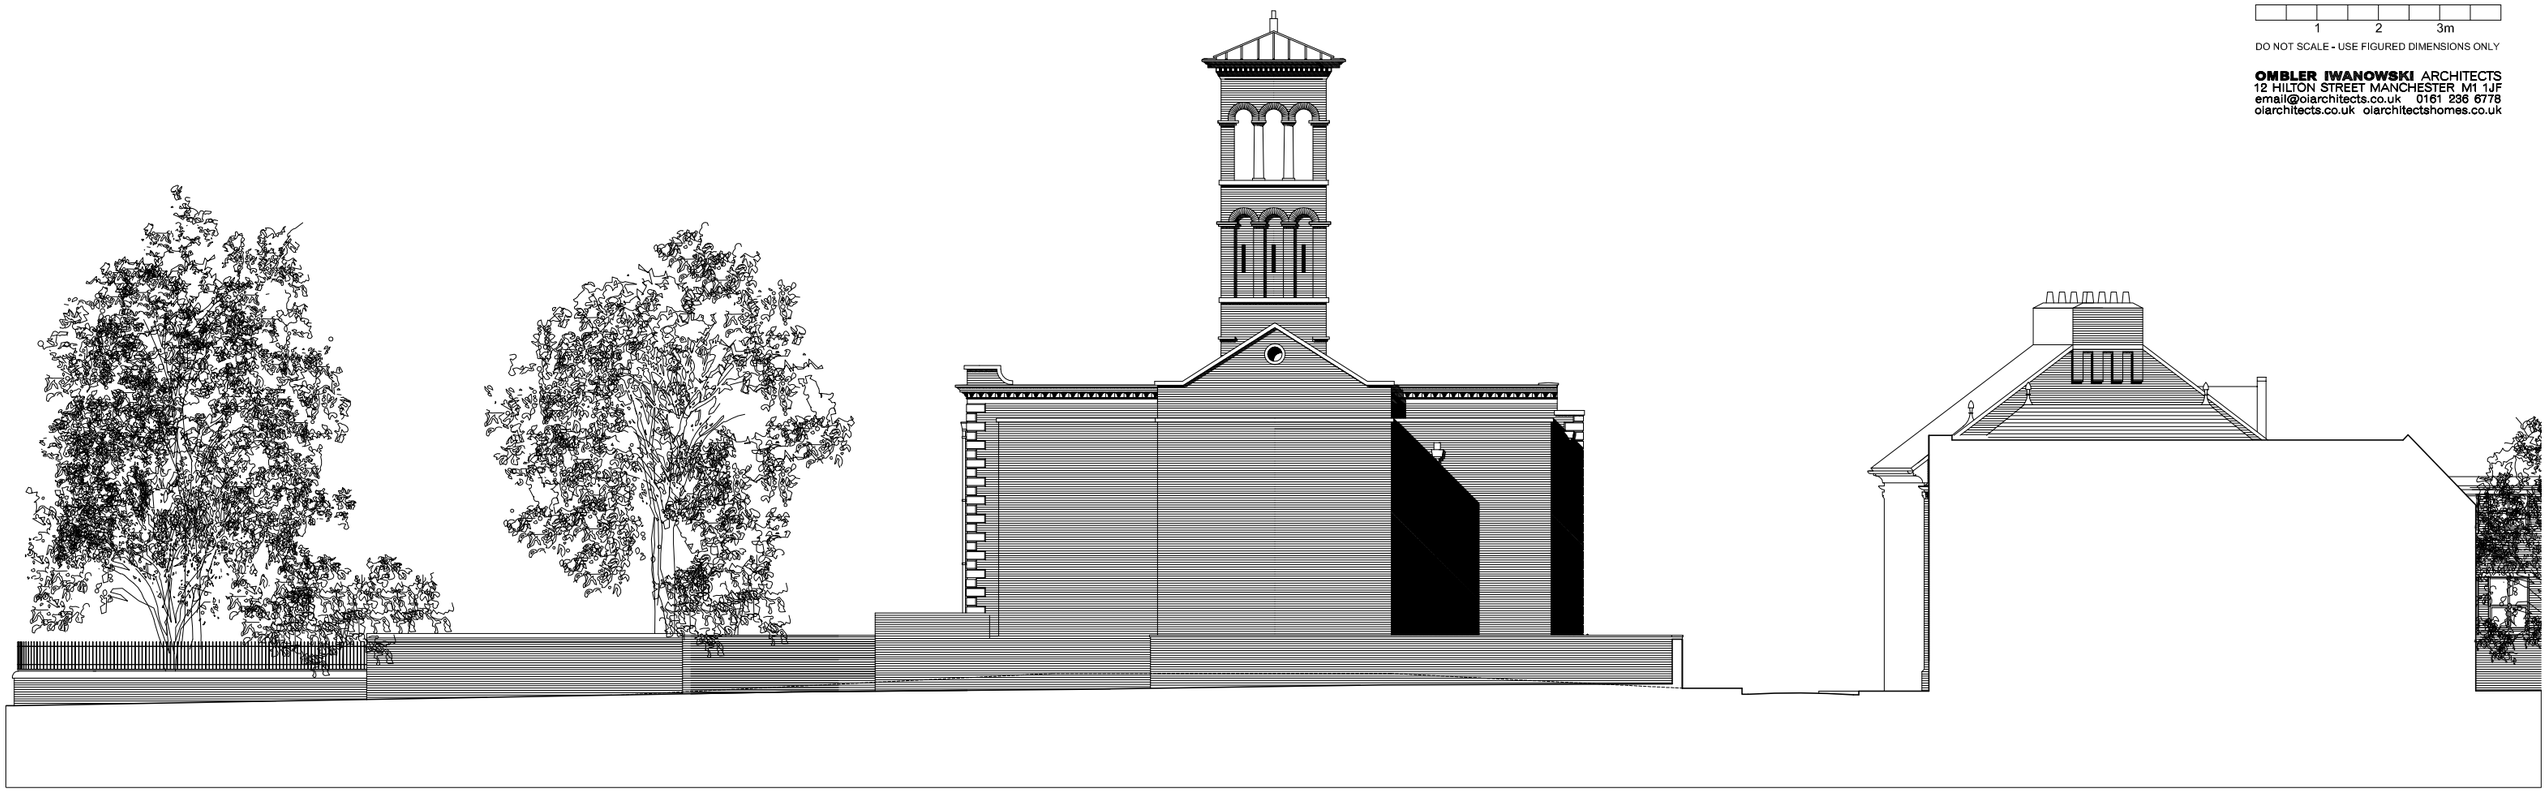

EAST ELEVATION

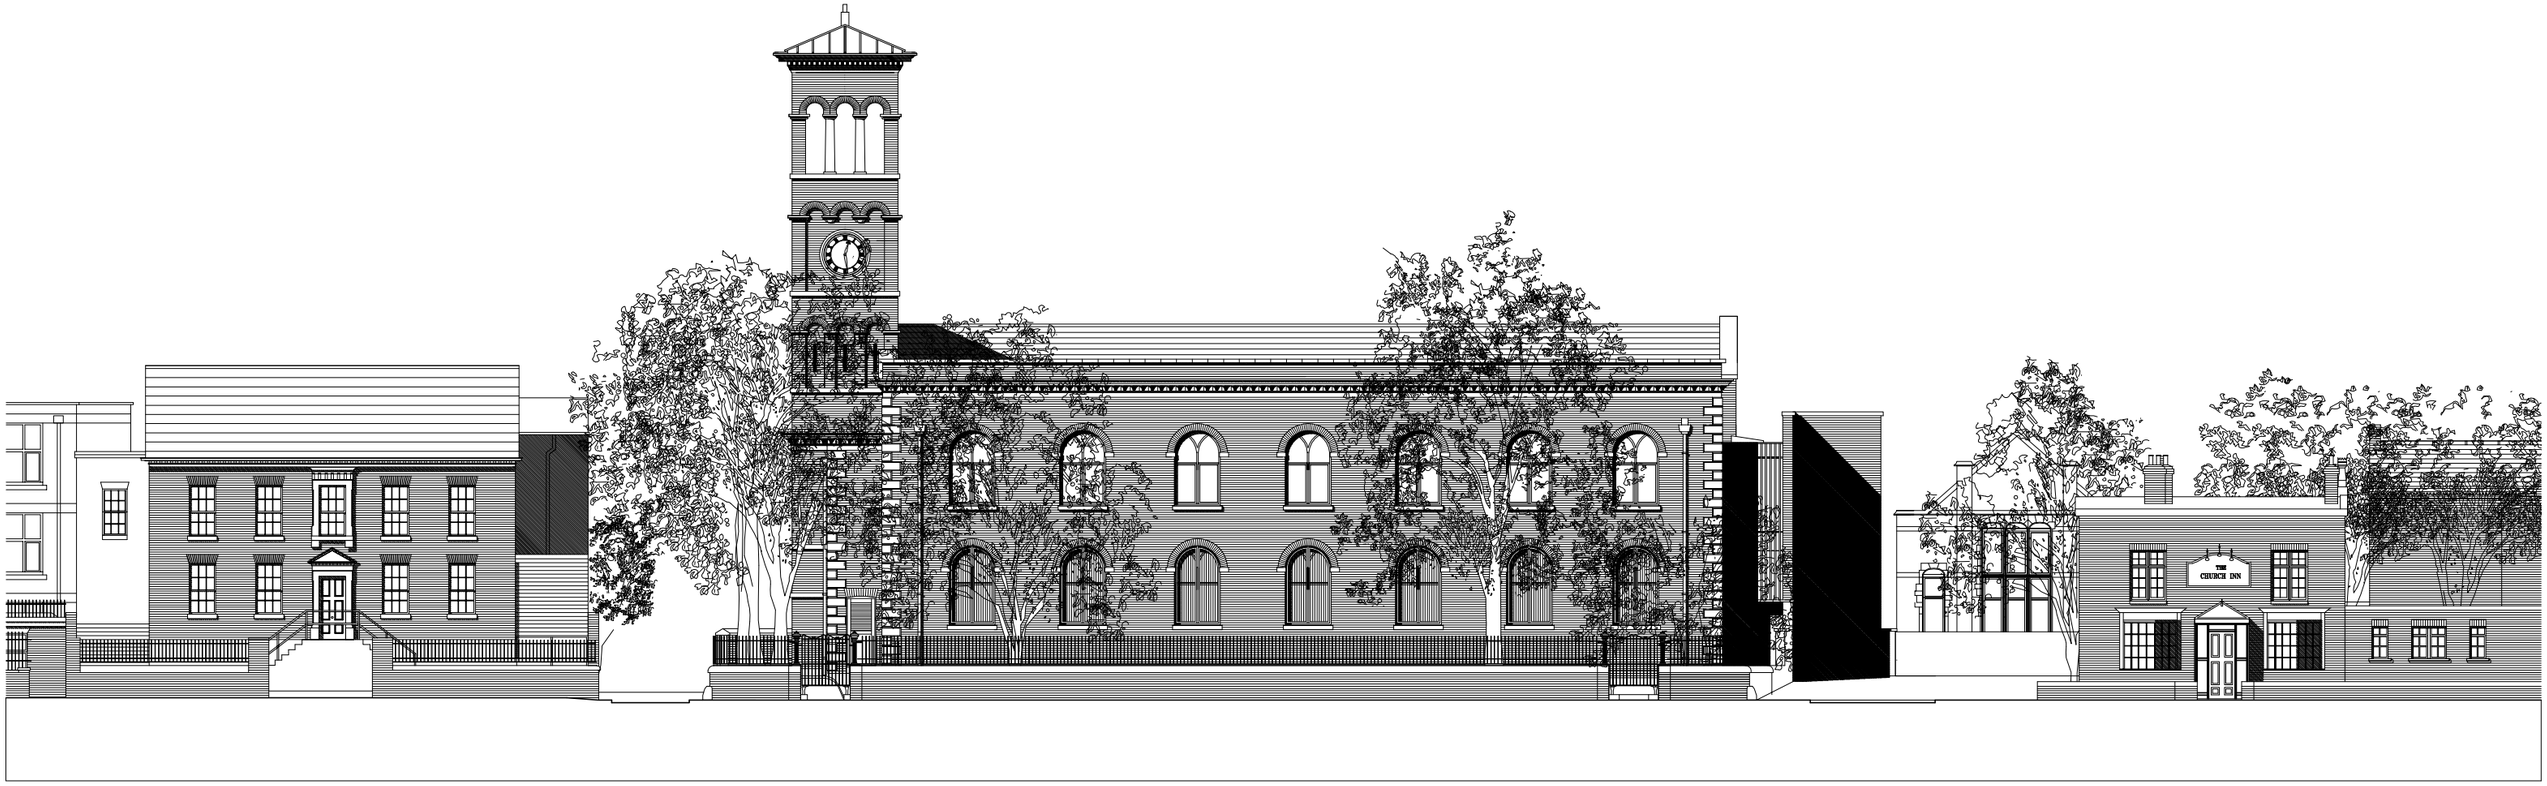

SOUTH ELEVATION

ST THOMAS CENTRE, ARDWICK

L(10)215 - SOUTH & EAST TOWNSCAPE ELEVATIONS AS PROPOSED - SCALE 1:100 @ A3

OI