PURPOSE OF ISSUE	PLANNING

Do not scale from this drawing. All information should be checked by the contractor on site before commencing work. Any discreprencies should be reported to the architect immediately. All rights are reserved and are not transferable. Unauthorised reproductions of this drawing are not permitted.

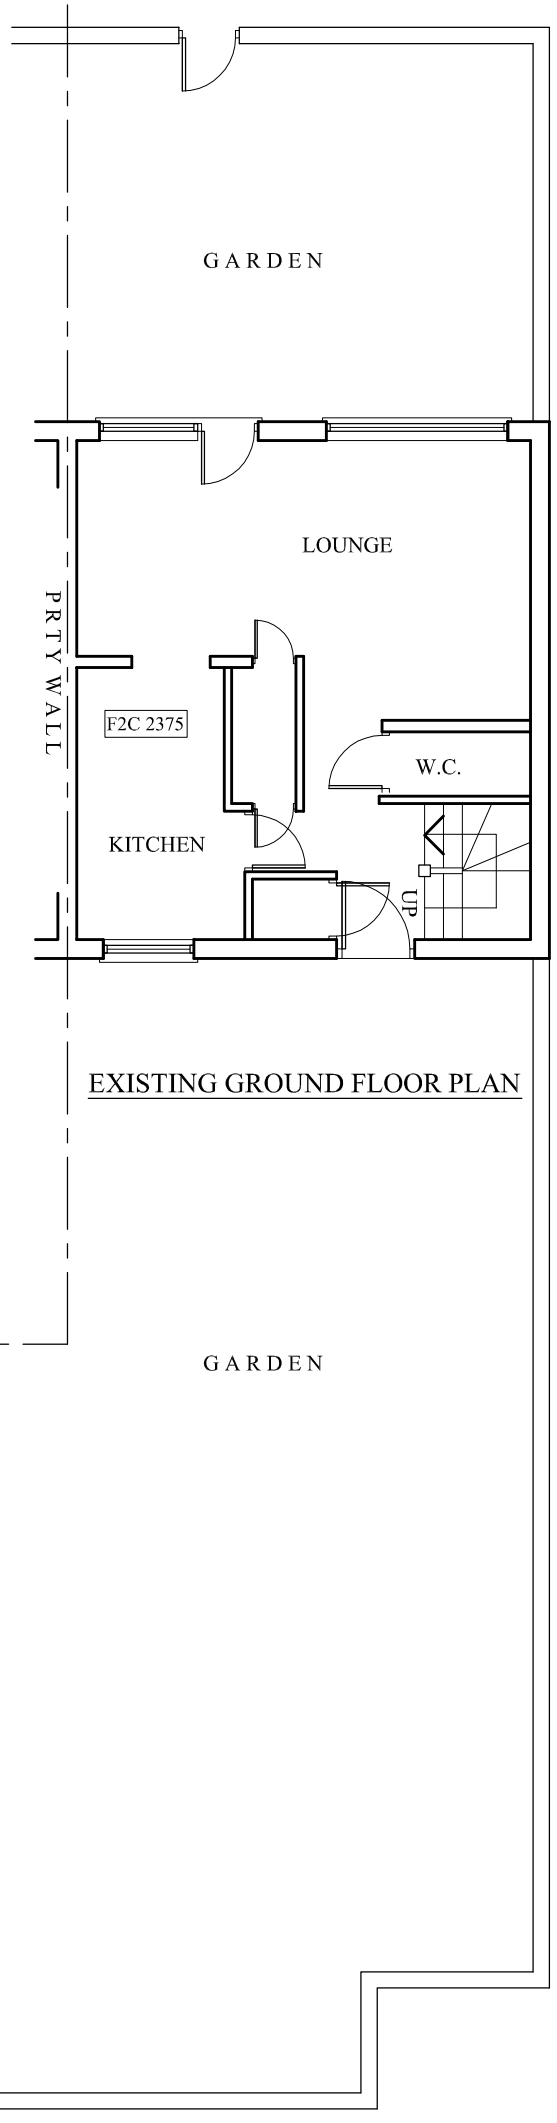

EXISTING GROUND FLOOR PLAN

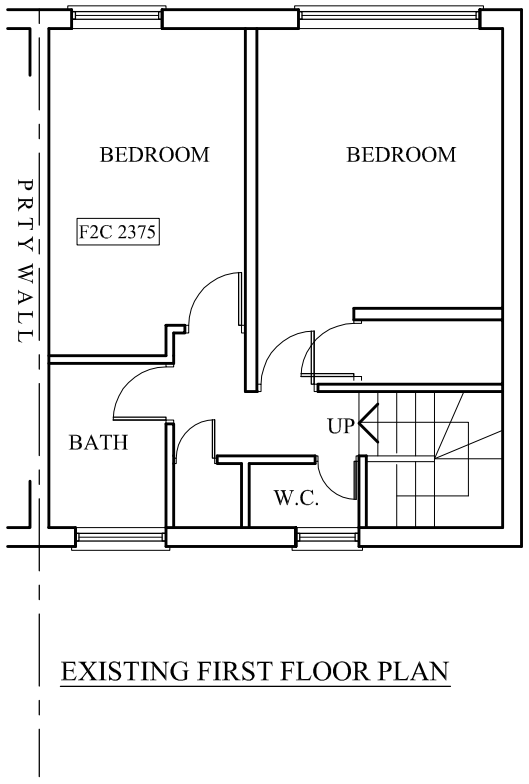

EXISTING FIRST FLOOR PLAN

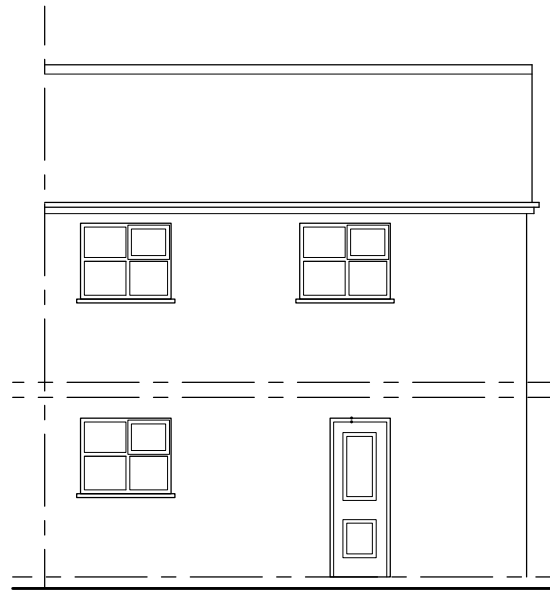

EXISTING FRONT ELEVATION

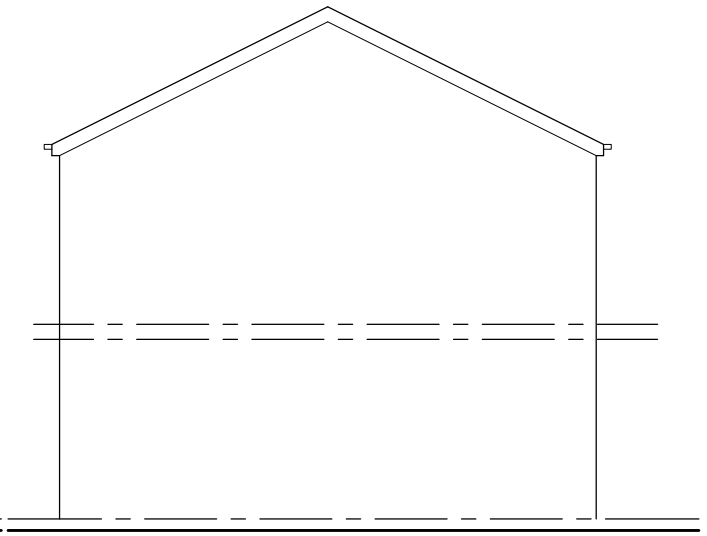

EXISTING SIDE ELEVATION

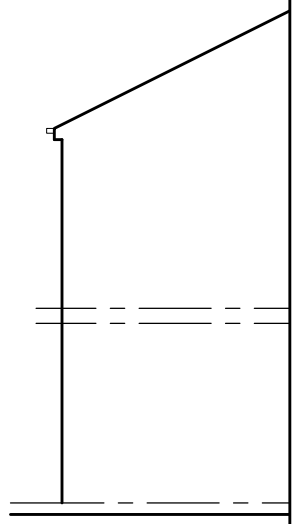

EXISTING SIDE E

PROJECT
7, Alliott Walk, Hulme, M15 5EW

CLIENT
Mr. Hossain

DRAWING TITLE
Existing Plan

JOB No	DRAWING No
-	NA-P01

SCALE	DATE	REVISION
1:100@A3	May 2014	-

t: 0782 895 3405
e: niamat@hotmail.co.uk

na design