
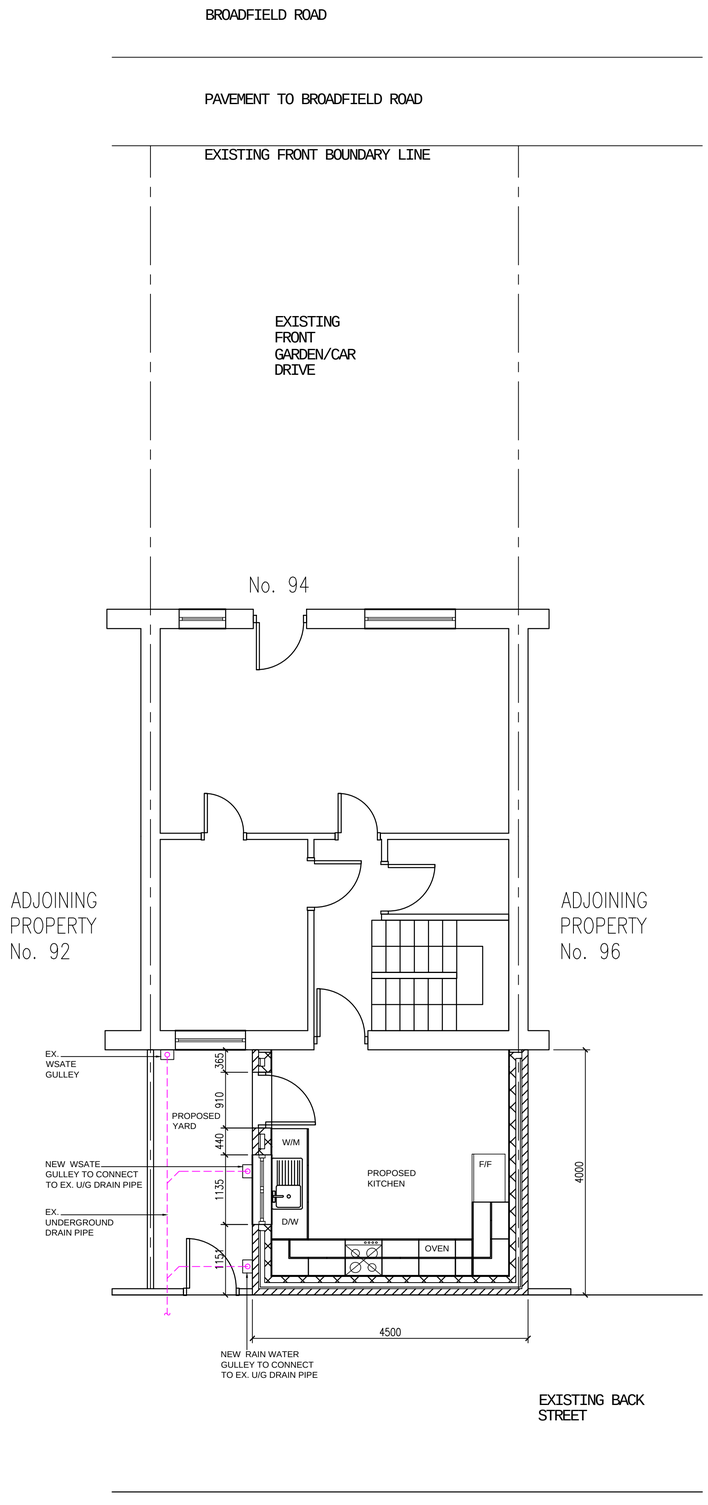


PROPOSED GROUND FLOOR LAYOUT
SCALE 1:50

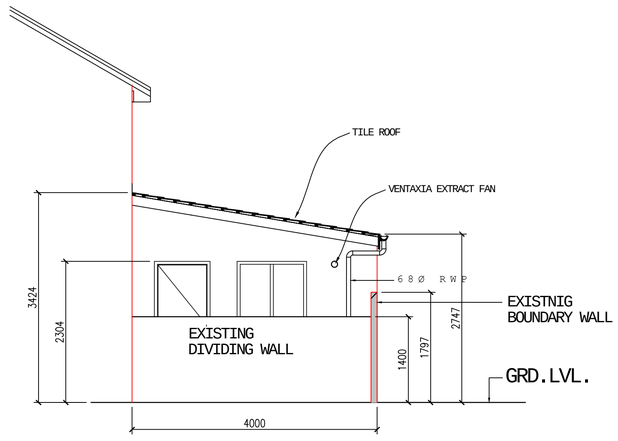

PROPOSED ELEVATION
(LOOKING FROM
No. 92 Broadfield Road)
(SCALE1:50)

TO BE READ IN CONJUNCTION WITH SHEET 1&2 OF 3.

FOR PLANNING PERMISSION
AND BUILDING CONTROL

Rev.	Date	Description	Drn.	Ch.	App.

Drawn by	Date	Scale	DRAWING NO.	REV.
M.ASHRAF 74 MARIGOLD STREET ROCHDALE Tel (01706) 358714	27.07.14	1:50@ A1	MA/14/001 SHEET 3 OF 3	
	Project		Description	
	PROPOSED REAR KITCHEN EXTENSION AT 94 BROADFIELD ROAD MANCHESTER–M14 4WH FOR MR TAHIR HUSSAIN		PROPOSED SITE LAYOUT AND SIDE ELEVATION	