

5 Phase 2 - Proposed Section 1

1 : 100

Proposed Sections - Keyplan

1 : 500

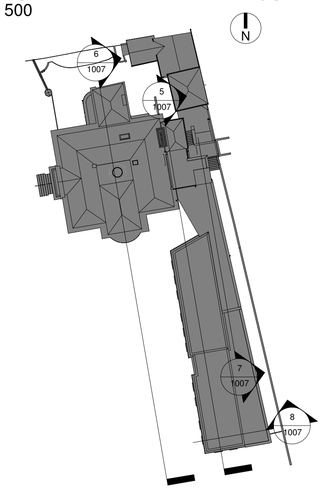



6 Phase 2 - Proposed Section 2

1 : 100

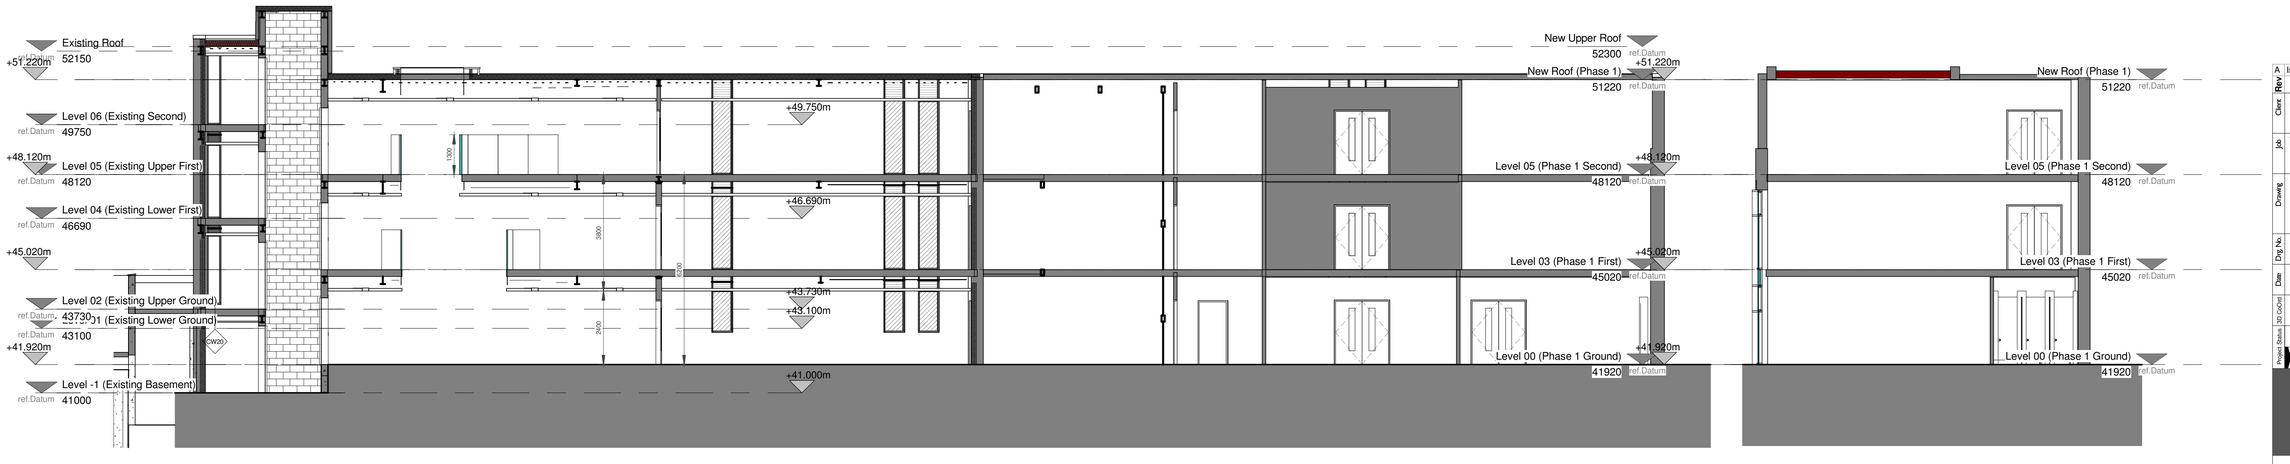

7 Phase 2 - Proposed Section 4

1 : 100

8 Phase 1 - Proposed Section 3

1 : 100

NOTES

The Contractor is to check all dimensions and conditions on site before commencing. Do not scale from this drawing.

This drawing remains the copyright of POZZONI LLP.

Scale Bars TO BE USED ONLY AS GUIDANCE

1:100	mm	1000	3000	5000	
1:200	mm	2000	5000	6000	
1:500	M	5	15	25	
1:1250	M	10	30	50	70

Rev			
A	Issued for Planning	JP	19.05.14
	Description	**By**	**Date**

Client: Xaverian College

Job: Ward Hall Extension

Drawing: Phase 2 - Proposed Sections

Dwg No.: P3923 - 1007 Rev: A

Date: 05/08/14 Scale: As indicated @ A1

3D CoOrd: ATW 2D CoOrd: JP Approved: CSM

Project Status: Feasibility | Tender | Construction

Design | Contract | As Built

POZZONI

16 Bowling Green Lane
London
EC1R 0BD

2 Woodville Road
Altrincham
WA14 2FH

020 787 0079
architects@pozzoni.co.uk

0161 928 7848
www.pozzoni.co.uk

Drawings and models powered by POZZONI BIM using AutoDesk Revit

Contact us for details