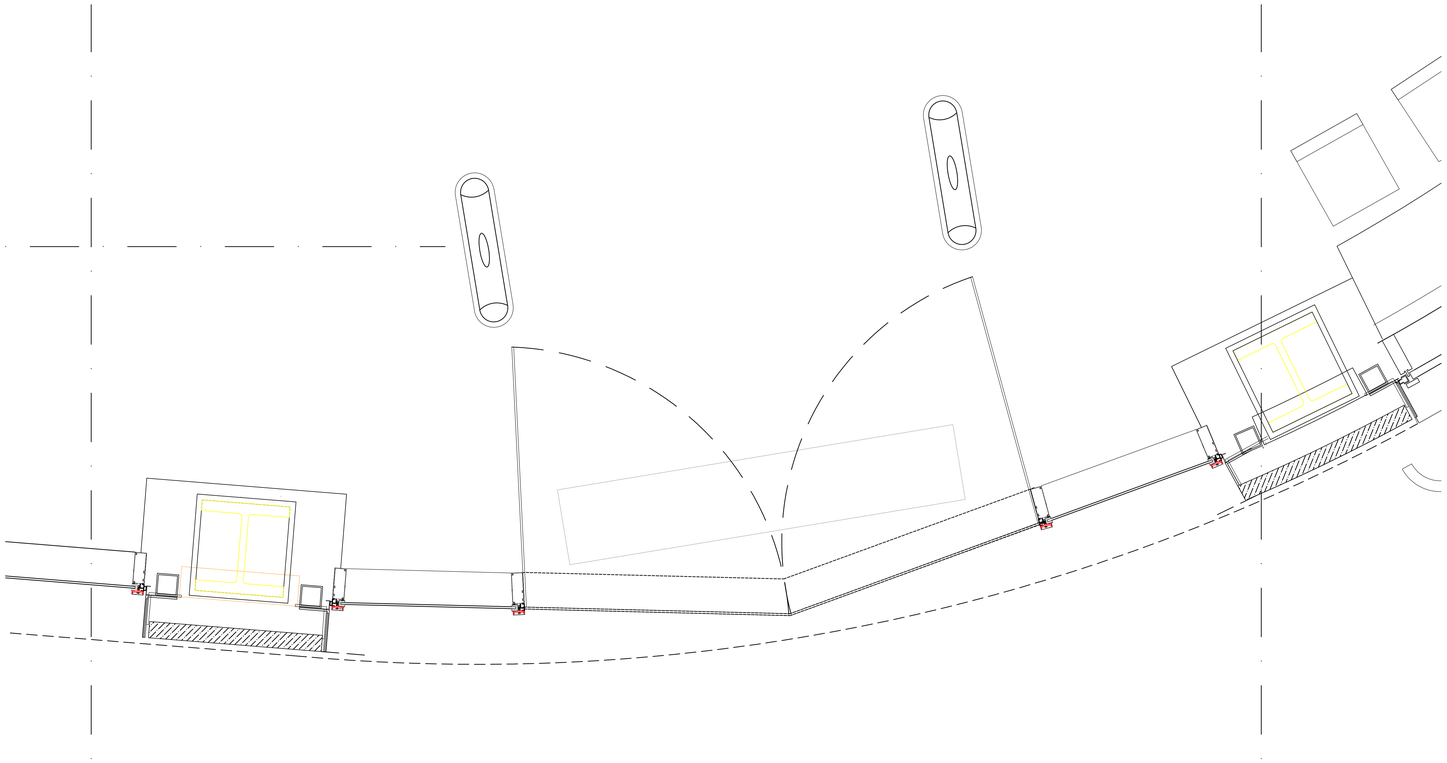

PROPOSED LEVEL 37.45 PLAN 1:10

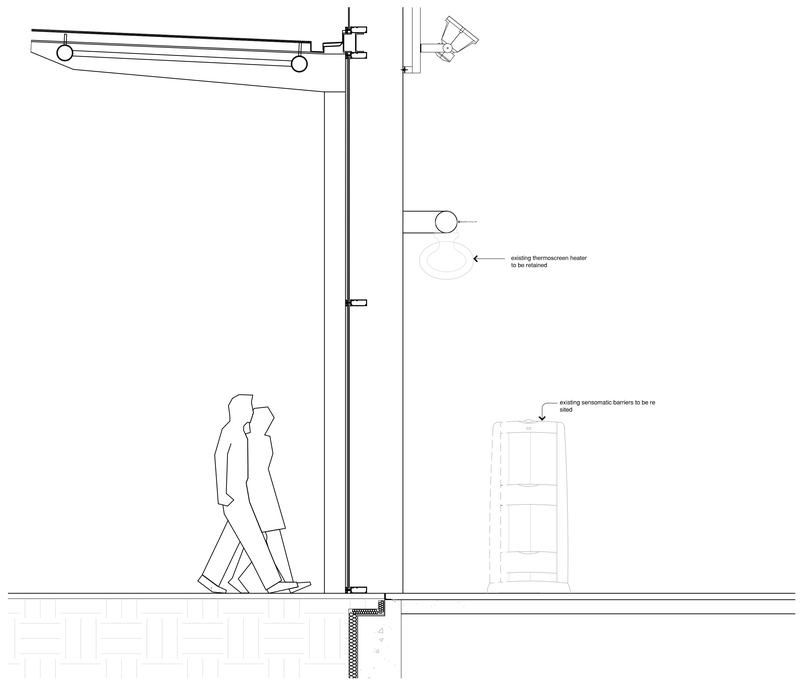

PROPOSED LEVEL 37.45 SECTION 1:20

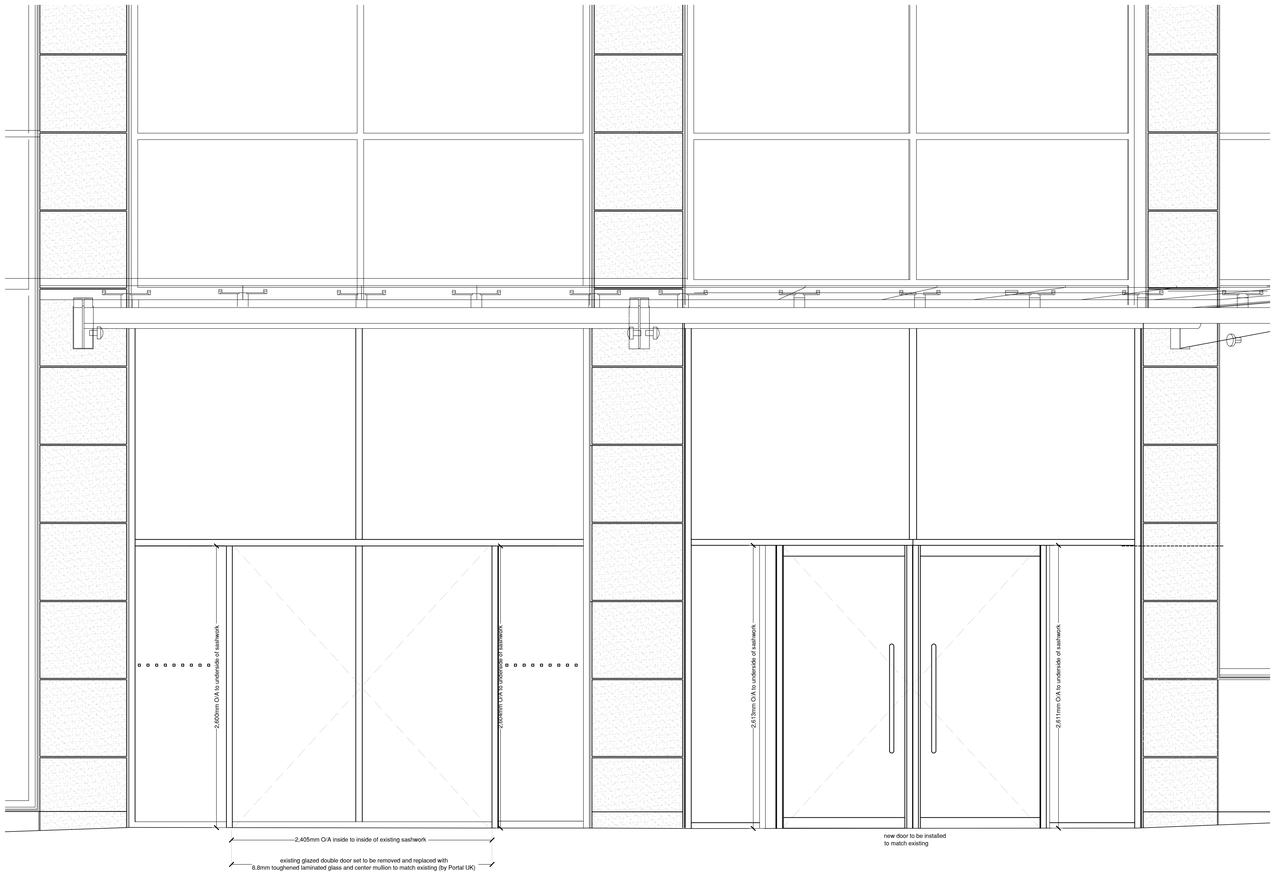

PROPOSED LEVEL 37.45 ELEVATION 1:20

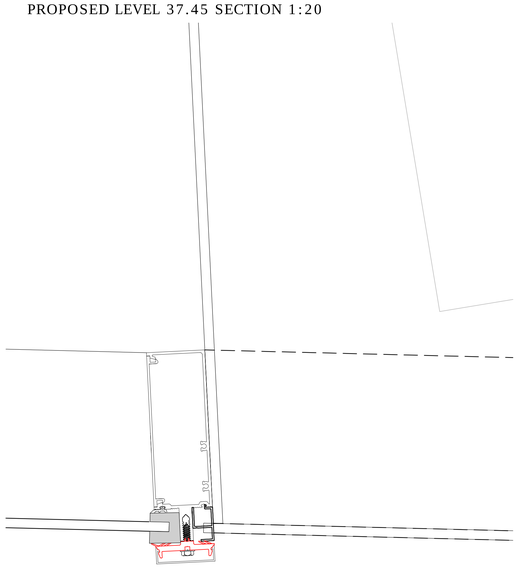

PROPOSED LEVEL 37.45 DETAIL 1 1:2

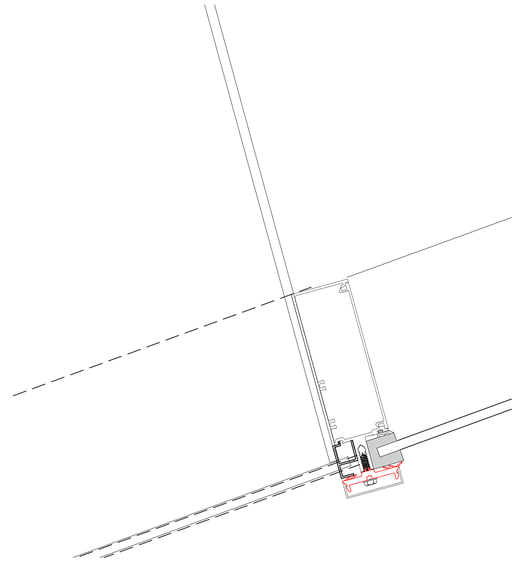

PROPOSED LEVEL 37.45 DETAIL 2 1:2

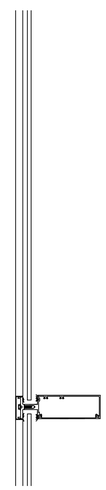

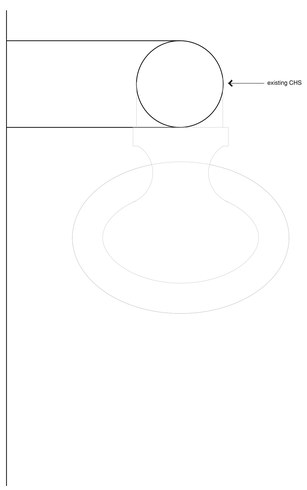

PROPOSED LEVEL 37.45 DETAIL 3 1:5

next

radius shopfitters

PROJECT: Refurbishment	SITE: NEXT - Arndale Centre - Manchester	PAPER SIZE: A0
		DRAWN: NS
DRAWING No: EST090-100 Rev: B	DRAWING TITLE: Proposed Layout - Level 37.45	SCALE: As Noted
		DATE: April 2014

The Coach House, Hexgreave Hall, Farnsfield, Nottinghamshire. NG22 8LS. T: 01623 883 664, F: 01623 883 908, E: info@radius-shopfitters.co.uk