
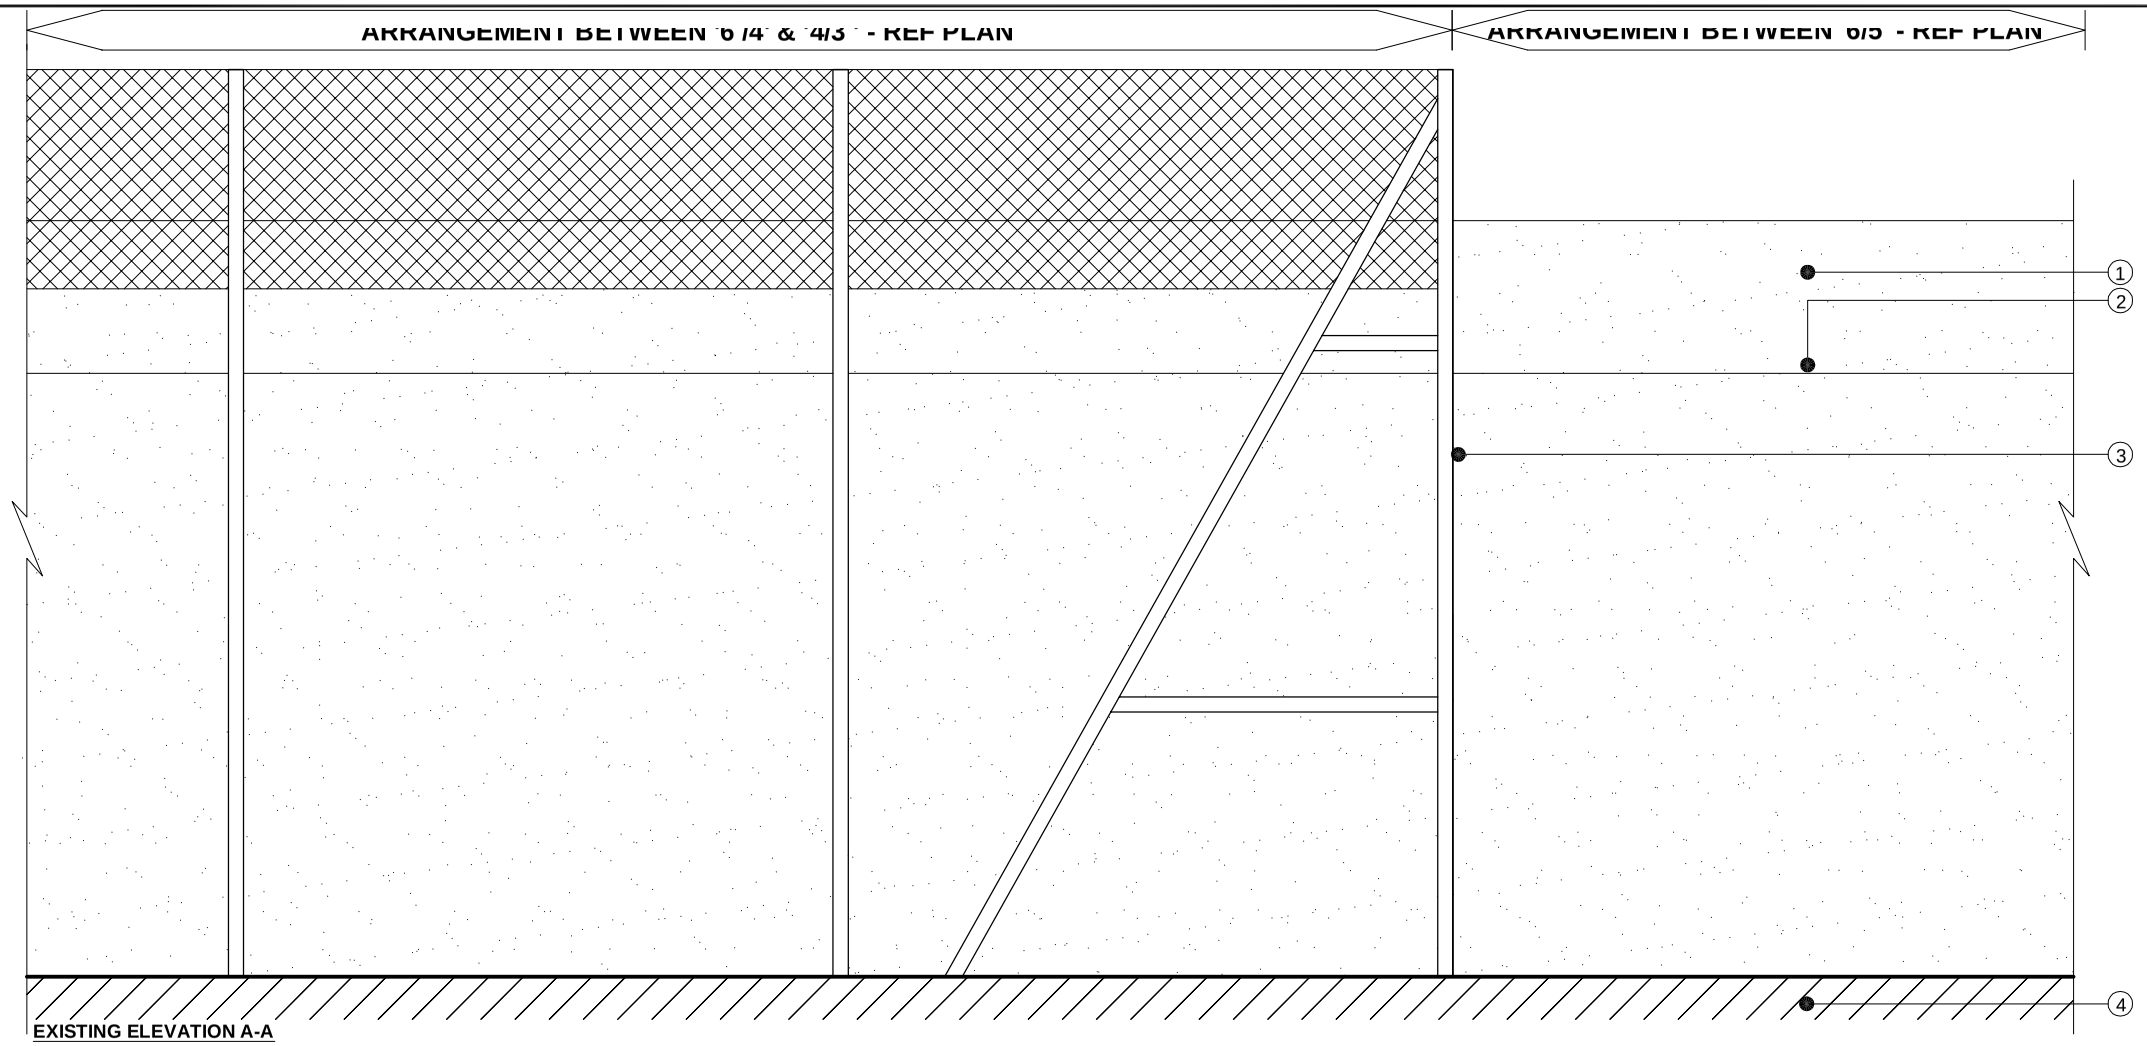


EXISTING ELEVATION A-A

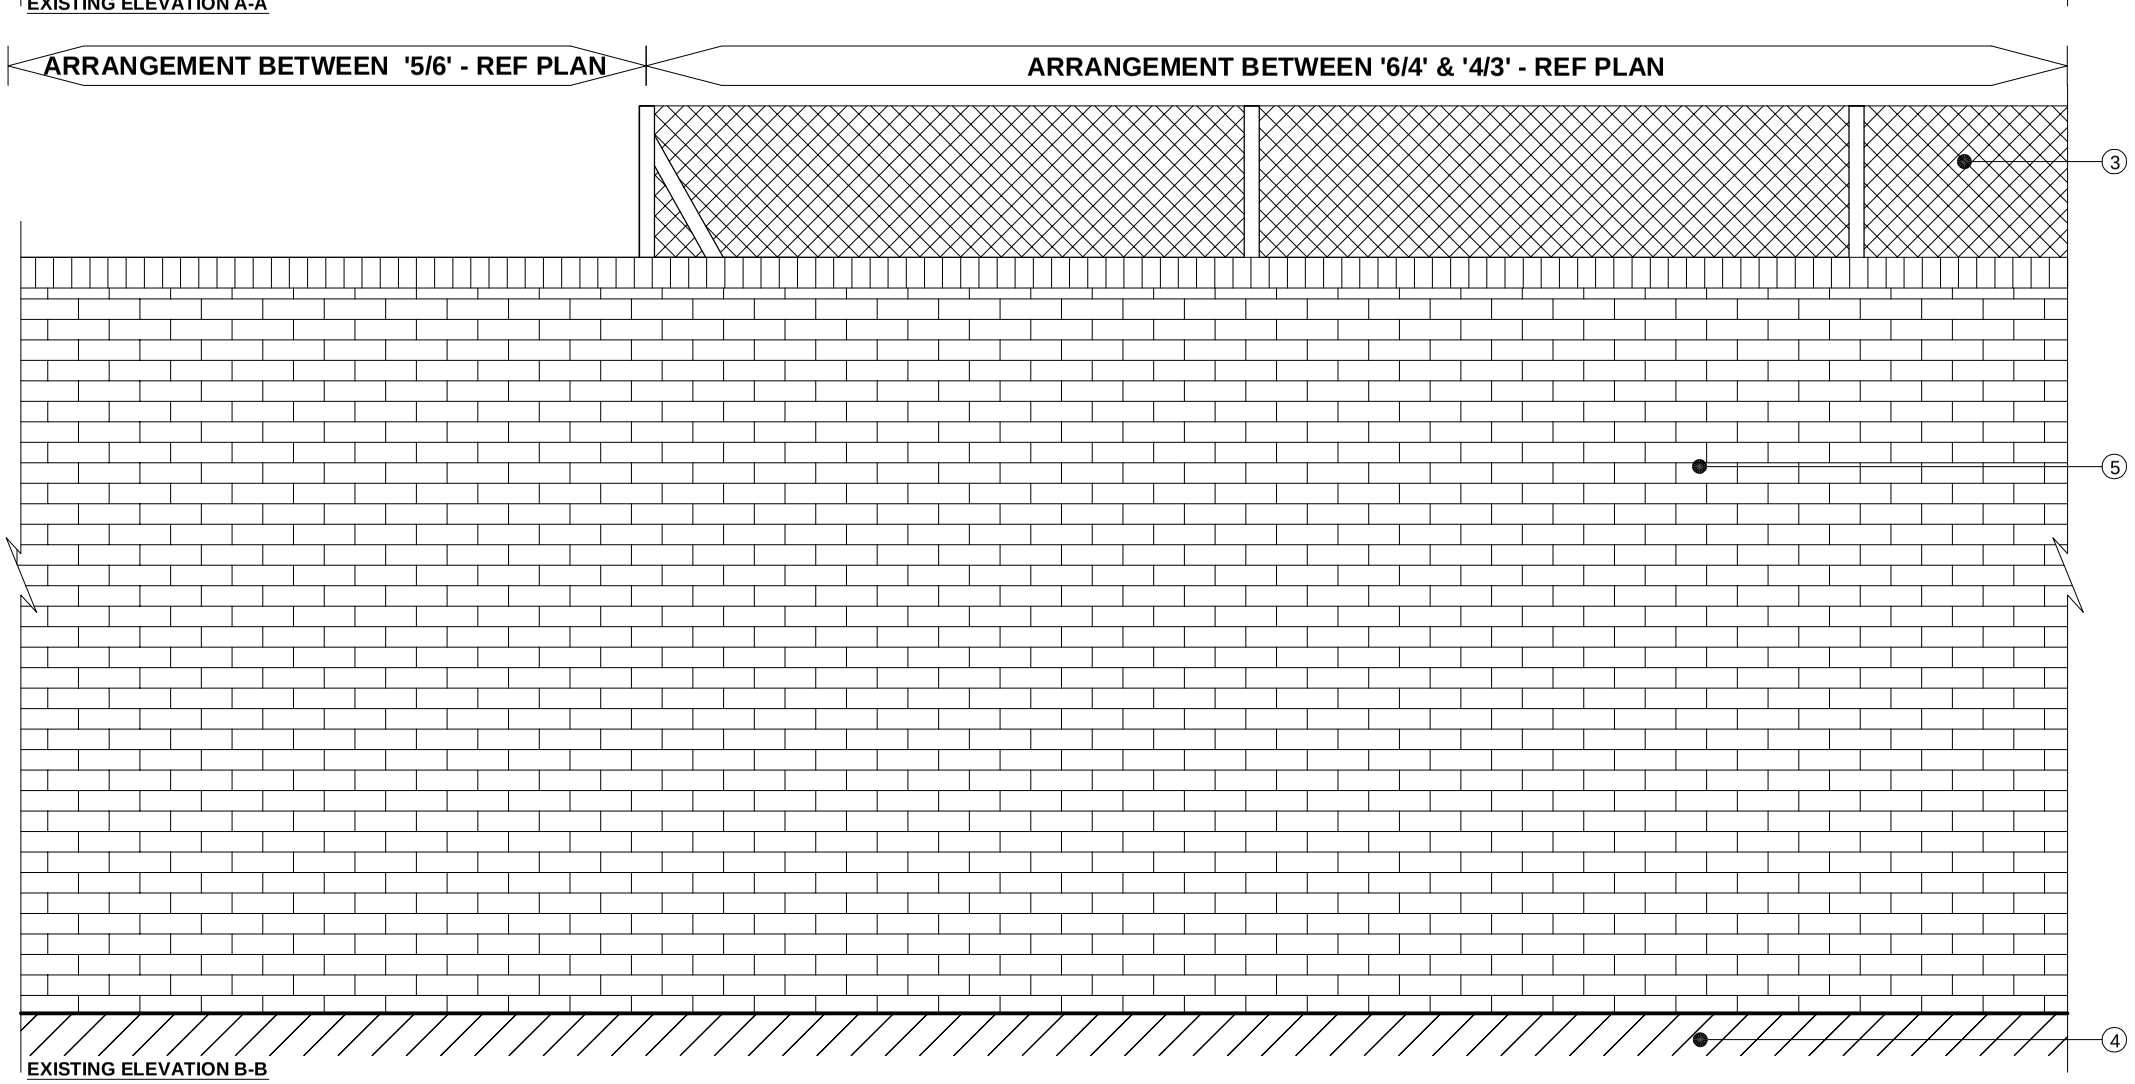

EXISTING ELEVATION B-B

A3

aa projects

Notes:

Elements

1. Masonry Wall with rendered surface finish - Approx 2.7m above GL
2. Horizontal step in wall thickness (Visible on elevation A-A only)
3. Sports Fencing supported from metal stantions - Approx 3.0m above GL
4. Hardstanding
5. Masonry Wall - Approx 2.7m above GL

Copyright: All rights reserved. This drawing must not be reproduced without permission from AA Projects Ltd. Do not scale off this drawing. All dimensions are to be checked on site by contractor / sub contractor. Any discrepancies to be reported to AA Projects Ltd.

Rev	Date	Revision notes	By	Che

aa projects
6 Pullan Way
Howley Park Business Village
Morley
Leeds
LS27 0BZ
Tel: 0113 238 3379
Fax: 0113 238 3370

Additional offices in Birmingham, Liverpool, London, Manchester and Newcastle
www.aaprojects.co.uk

Client University of Manchester Design Services Unit	Drawing Title Existing Elevations
Project Title St Gabriel's Hall Netball Court Boundary Wall Repair	Drawn: JK — Date: 19-03-14 Checked: SC — Date: 19-03-14
DWG No. 3224.103 — Scale 1:25	Revision .