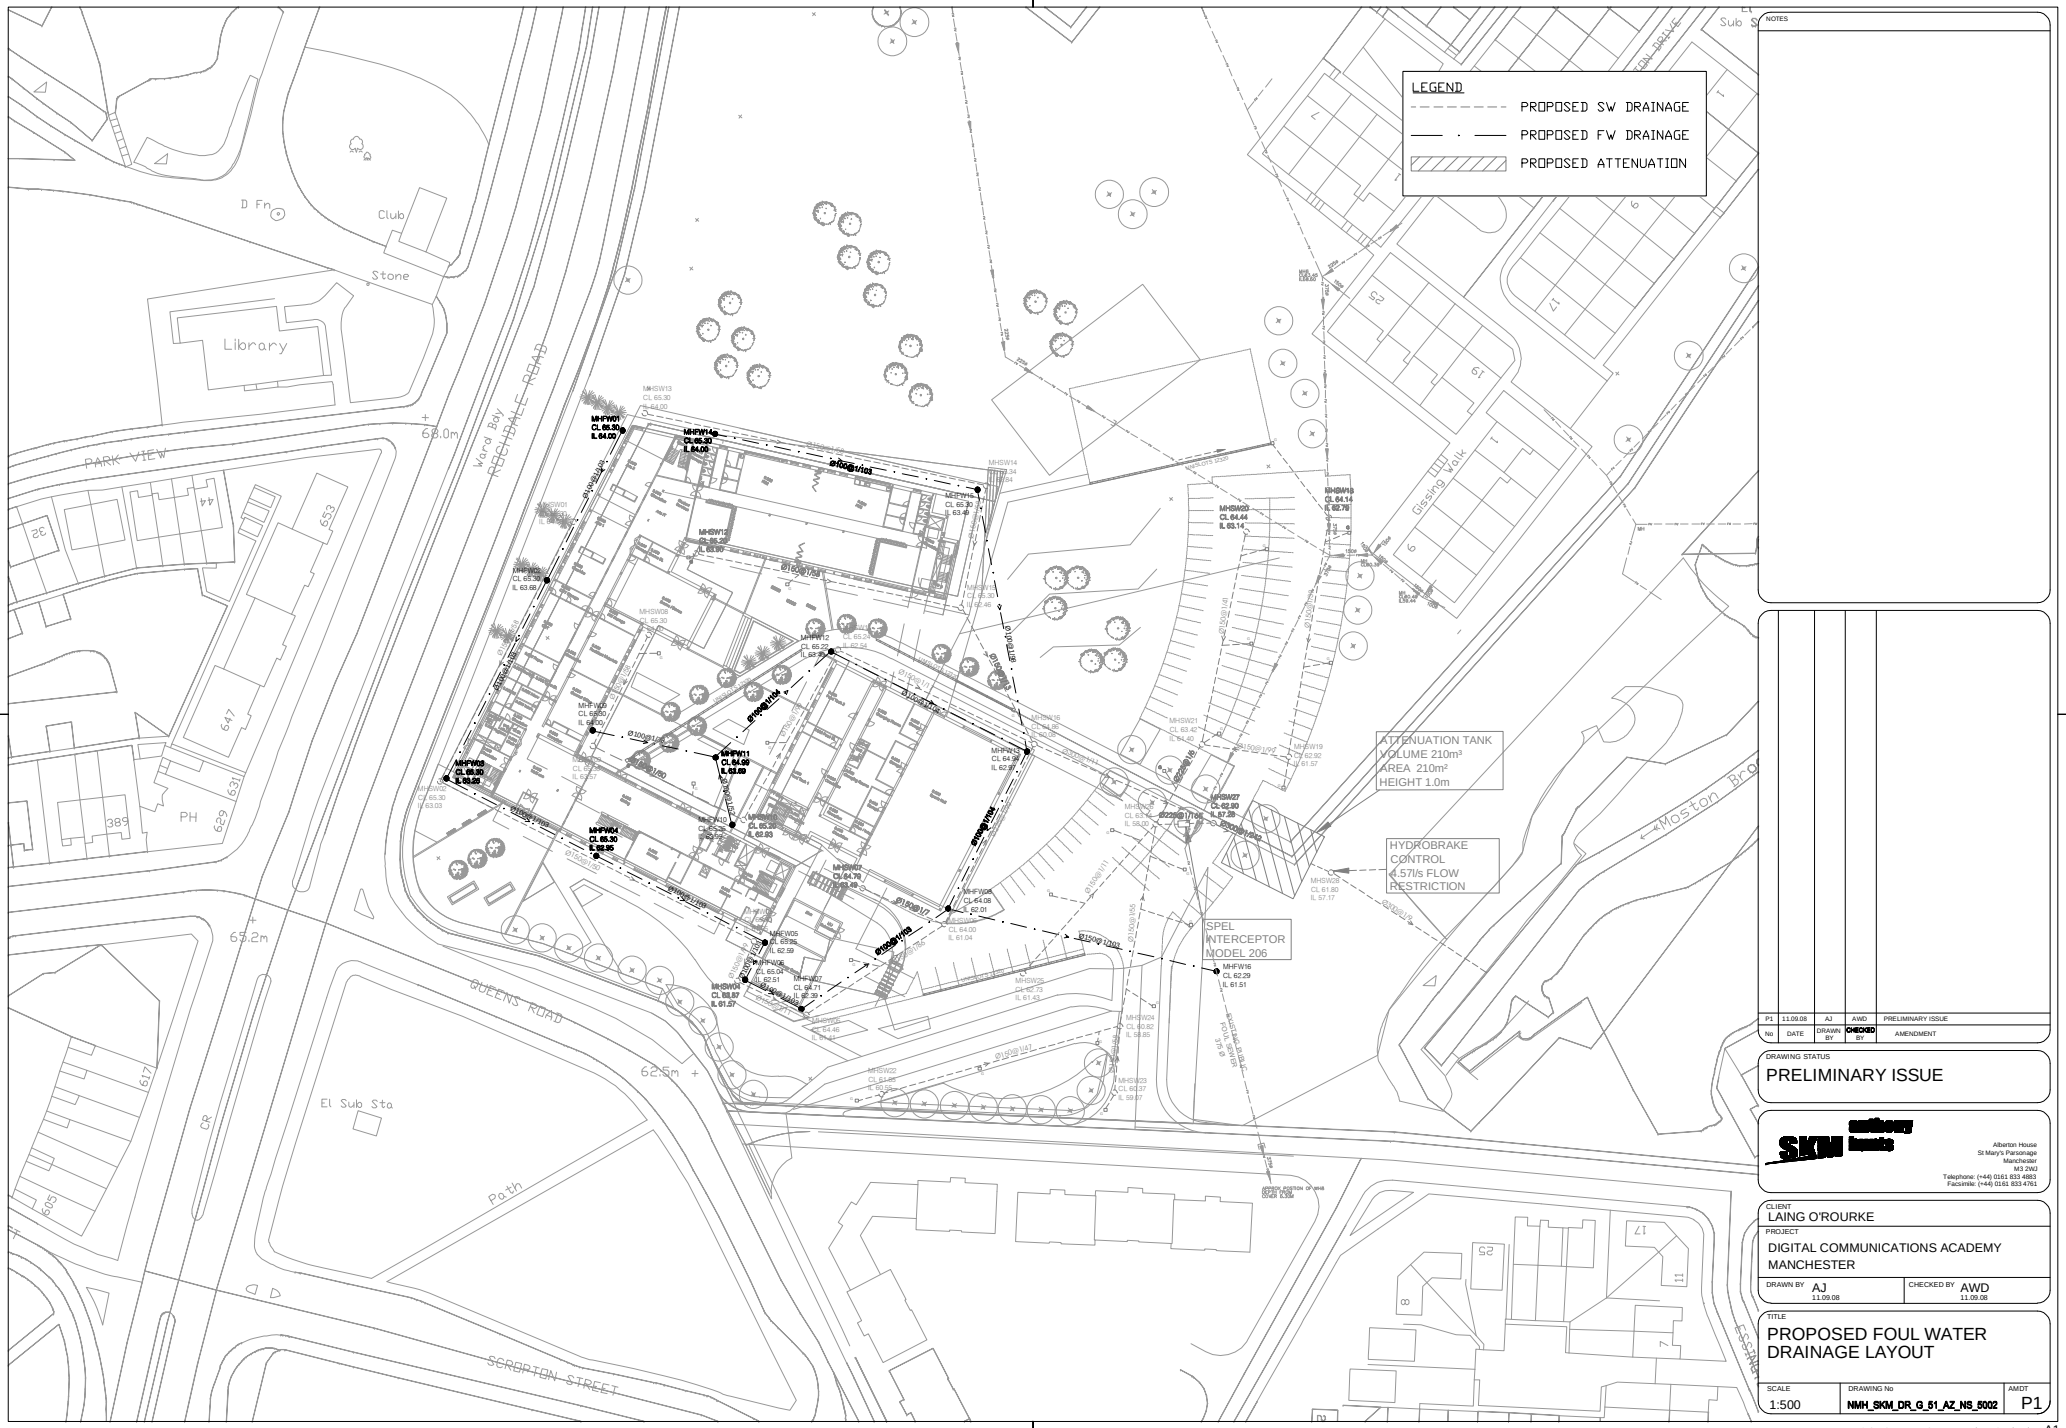


NOTES

No	DATE	DRAWN BY	CHECKED BY	AMENDMENT
P1	11.09.08	AJ	AWD	PRELIMINARY ISSUE

DRAWING STATUS
PRELIMINARY ISSUE

SKM Sinclair Knight Merz
Alberton House
St Mary's Parsonage
Manchester
M3 2WJ
Telephone: (+44) 0161 833 4883
Facsimile: (+44) 0161 833 4761

CLIENT
LAING O'ROURKE

PROJECT
DIGITAL COMMUNICATIONS ACADEMY
MANCHESTER

DRAWN BY	CHECKED BY
AJ 11.09.08	AWD 11.09.08

TITLE
PROPOSED FOUL WATER
DRAINAGE LAYOUT

SCALE	DRAWING No	AMDT
1:500	NMH_SKM_DR_G_51_AZ_NS_5002	P1

© SINCLAIR KNIGHT MERZ (EUROPE) Ltd A1