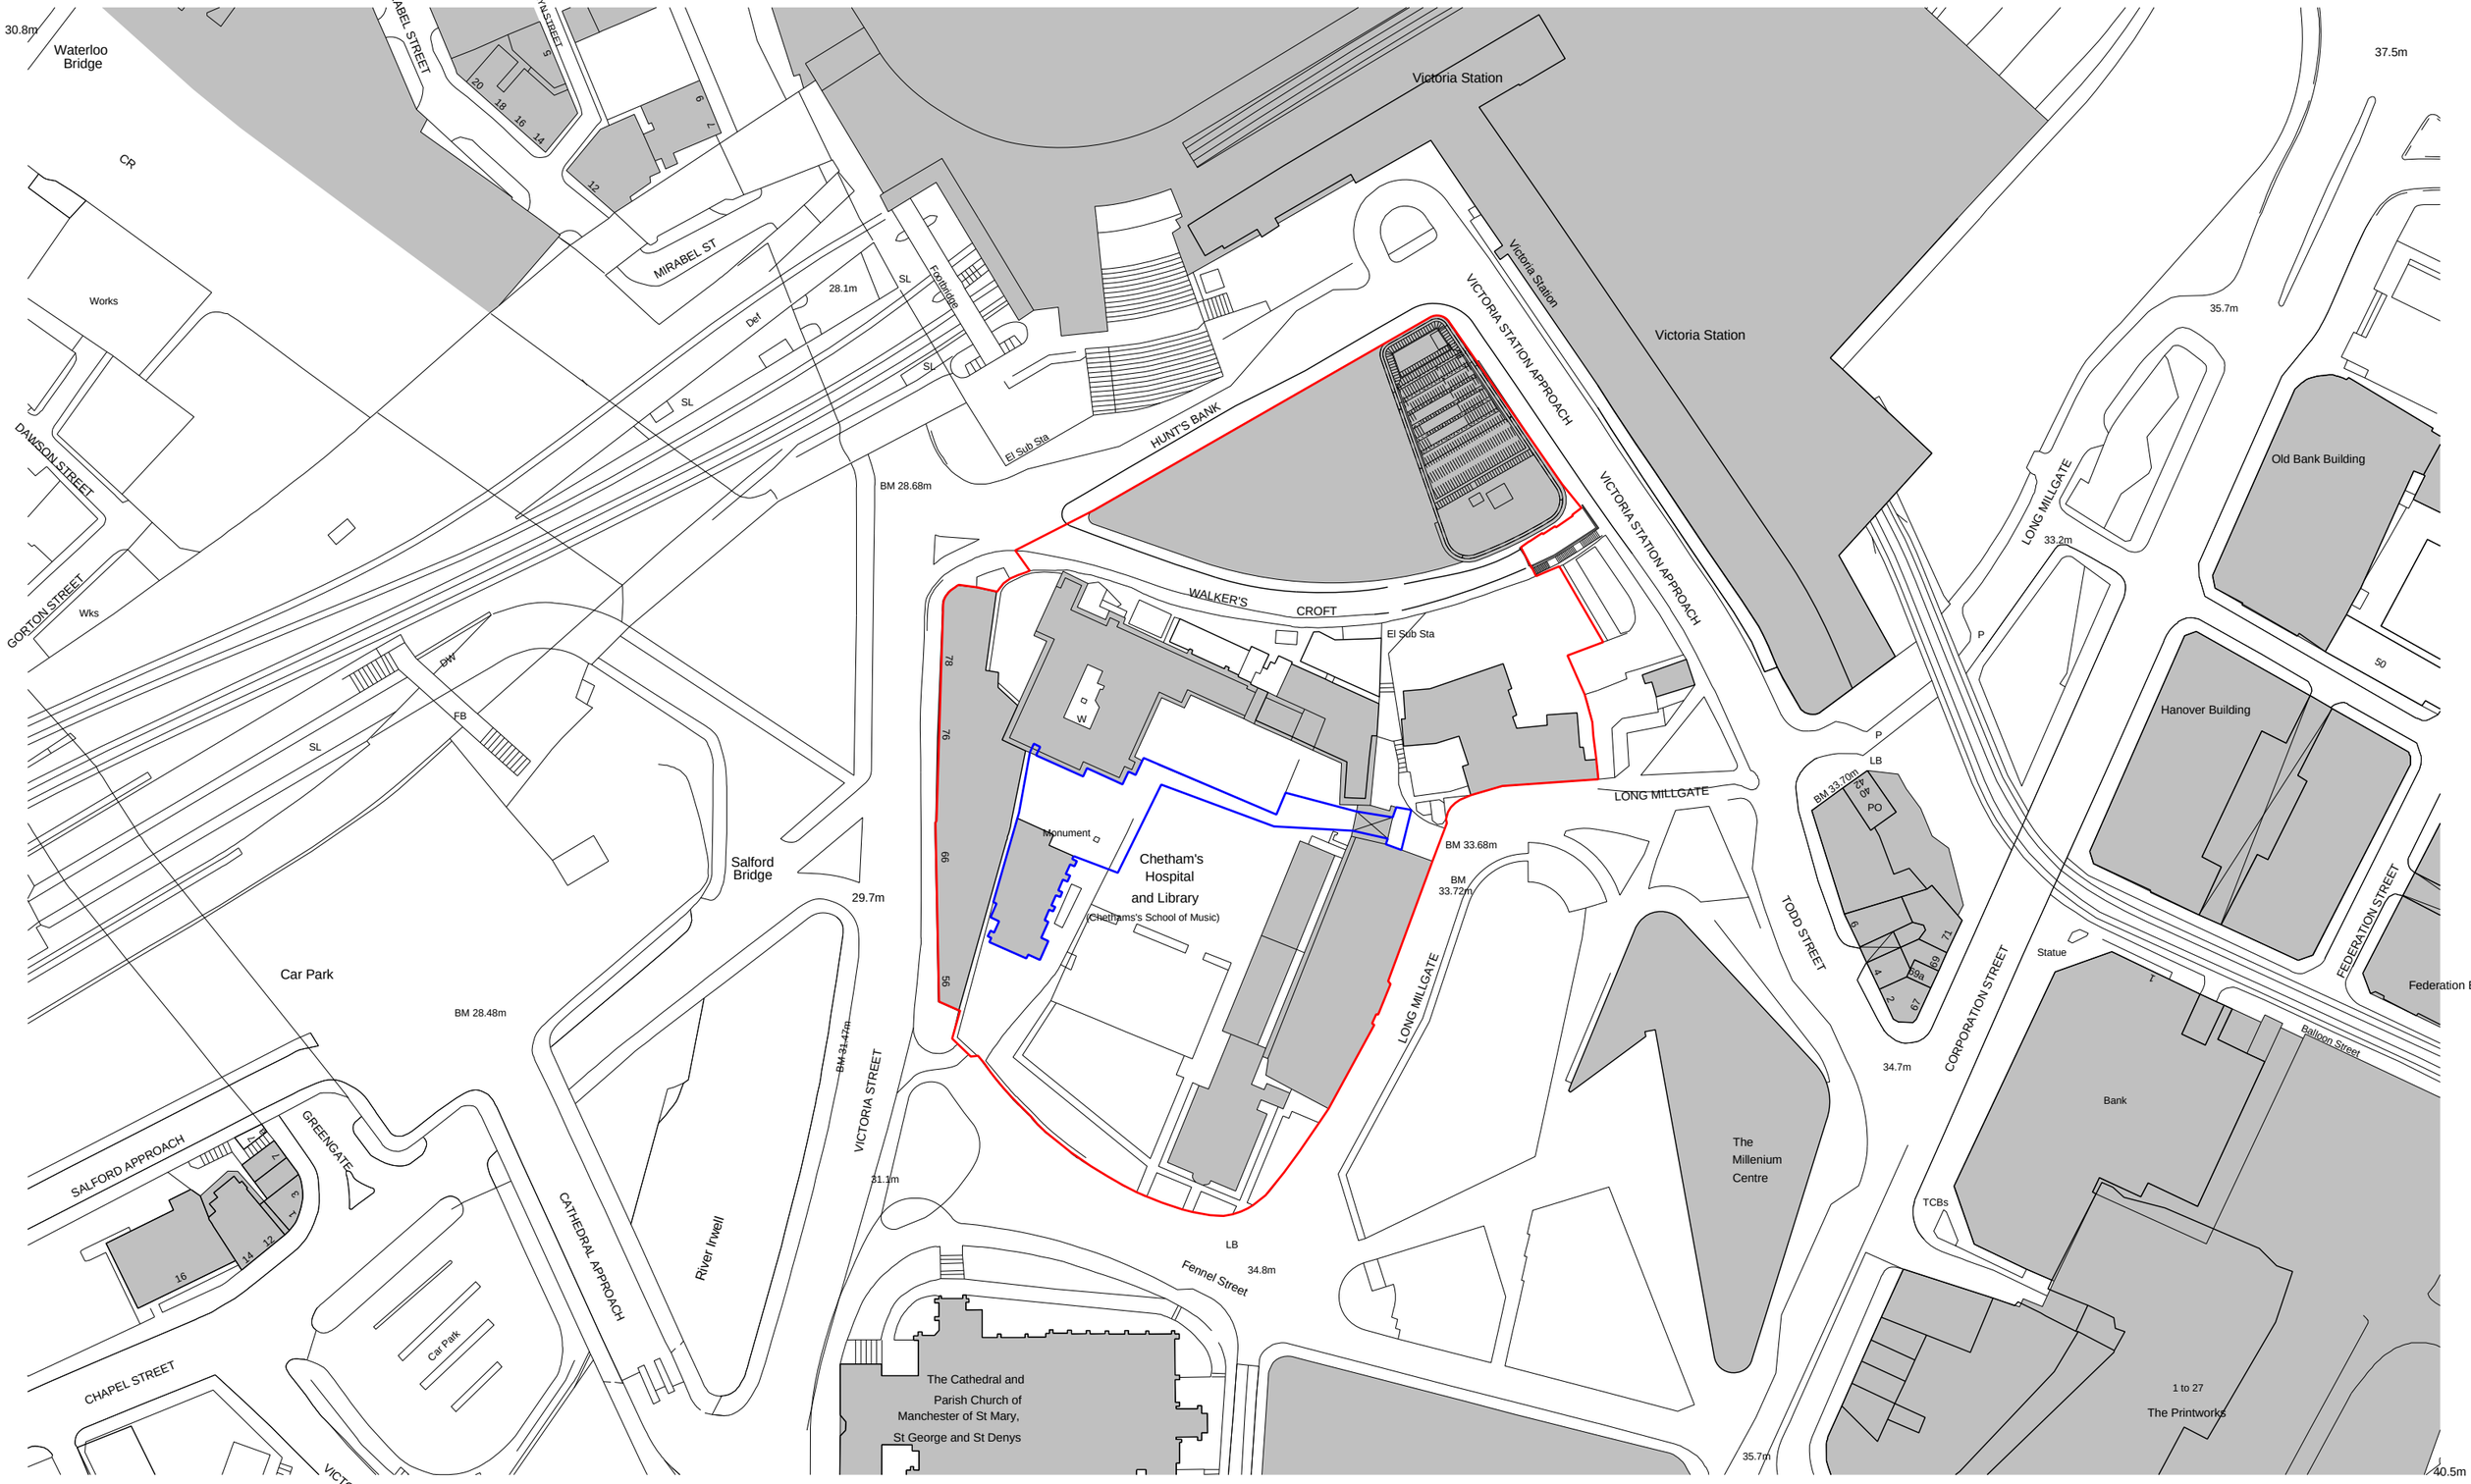

revision:	date:	note:
P01	20140107	preliminary first issue

red line indicates chethams school of music campus site boundary

blue line indicates extent of trenching works

© stephenson:ISA STUDIO ltd. do not scale from this drawing

project
palatine landscaping (chetham's school of music)

job no.
7299

title
site location plan

scale
1:1250 @ A3

drawing no.
al(05)0001

stephenson:ISA
STUDIO
architects planners interiors

3 riverside mews
4 commercial street
manchester, M15 4RQ
www.stephenson-isa-studio.com
mail@stephenson-isa-studio.com
t +44 (0)161 832 0244