

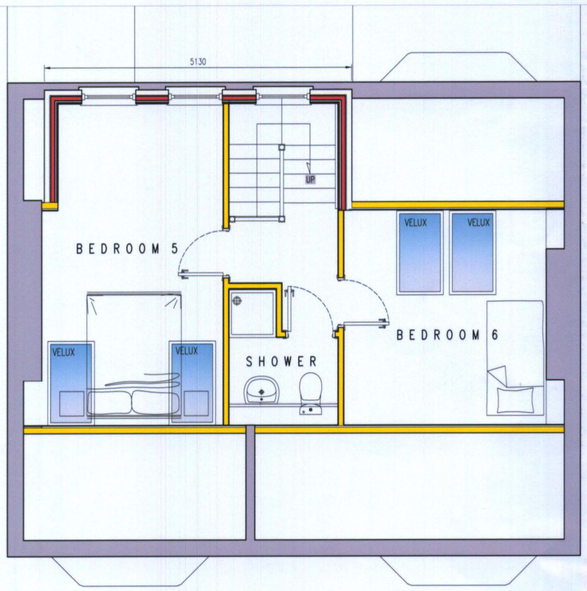



PROPOSED DORMER FLOOR PLAN scale 1:50

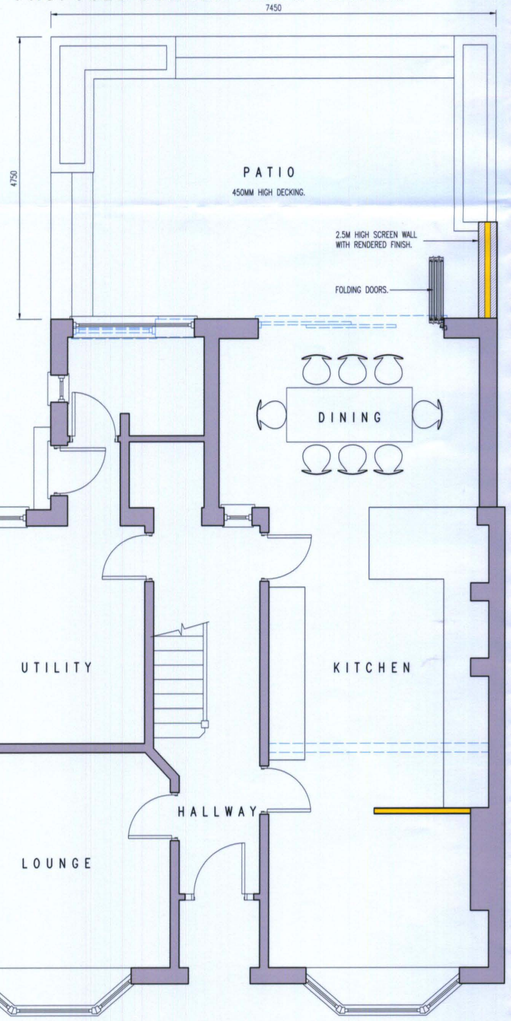

PROPOSED GROUND FLOOR PLAN scale 1:50

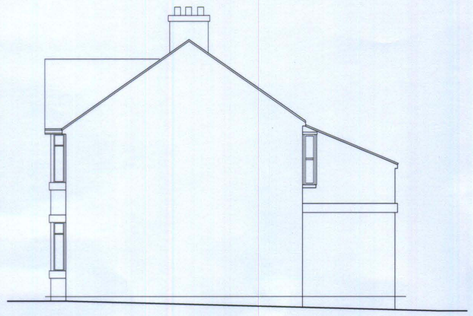


SIDE ELEVATION AS EXISTING scale 1:100

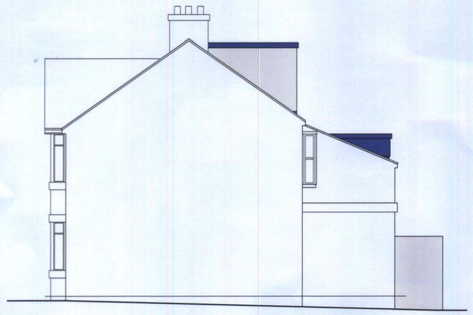


SIDE ELEVATION AS PROPOSED scale 1:100




LOCATION PLAN scale 1:1250

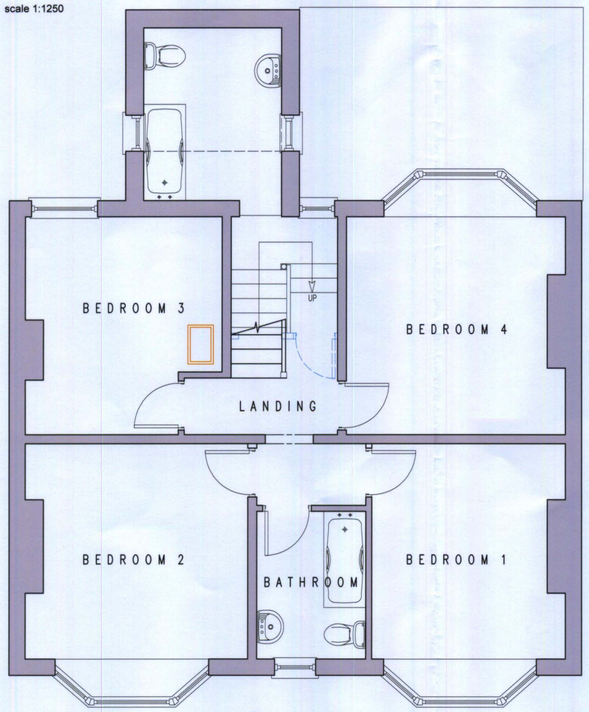


EXISTING FIRST FLOOR PLAN scale 1:50

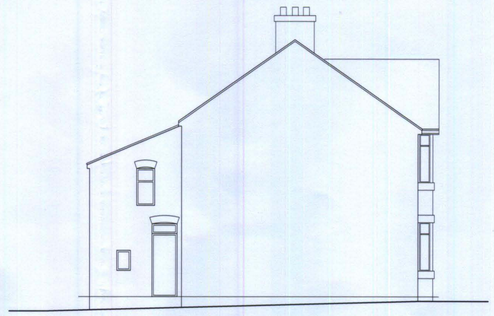

SIDE ELEVATION AS EXISTING scale 1:100

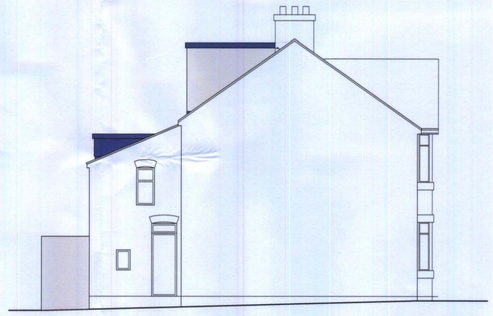


SIDE ELEVATION AS PROPOSED scale 1:100

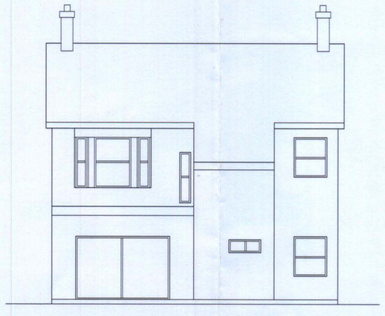


REAR ELEVATION AS EXISTING




REAR ELEVATION AS PROPOSED scale 1:100

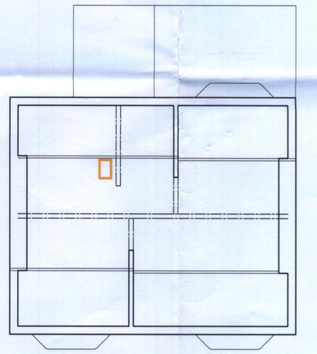

EXISTING ROOF SPACE PLAN scale 1:100

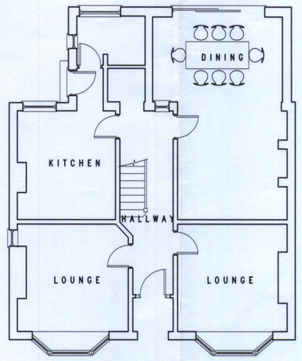

EXISTING GROUND FLOOR PLAN scale 1:100

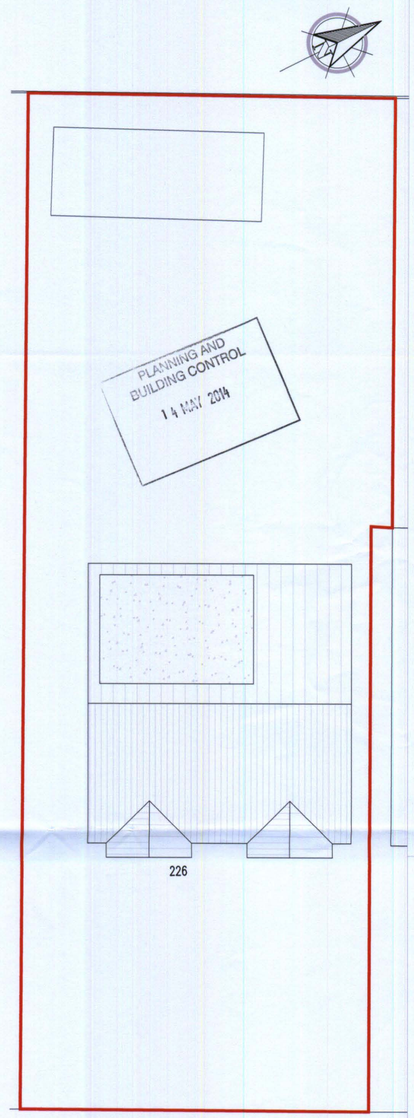

SITE PLAN AS PROPOSED SHOWING ROOF DESIGN scale 1:100

THIS DRAWING IS COPYRIGHT TO BOARSHURST BUILDING CONTRACTORS LIMITED. IT SHALL NOT BE USED WITHOUT PERMISSION FOR ANY PURPOSE. REPRODUCTION IS ONLY PERMITTED BY PRIOR ARRANGEMENT.

REV	DESCRIPTION	DRAWN	CHK	APP	DATE

Boarshurst
BUILDING CONTRACTORS
the imaginative building company
tel : 0161-678-0300
info@boarshurst.co.uk

client: MR NEIL RUDDOCK

project title: 226 RYEBANK RD - CHORLTON DIDSBURY M21 9LU

drawing title: SINGLE STOREY REAR EXTENSION

scale @ A1	date drawn	status
As Shown	24 12 12	PLANNING

drawing no.	revision
B64 - 13 - 01	P1