All dimensions in mm unless otherwise stated
The contractor must verify all dimensions on site before commencing on site
Architect must be notified of any suspected discrepancies or omissions
Scaled dimensions to be confirmed by the Architect

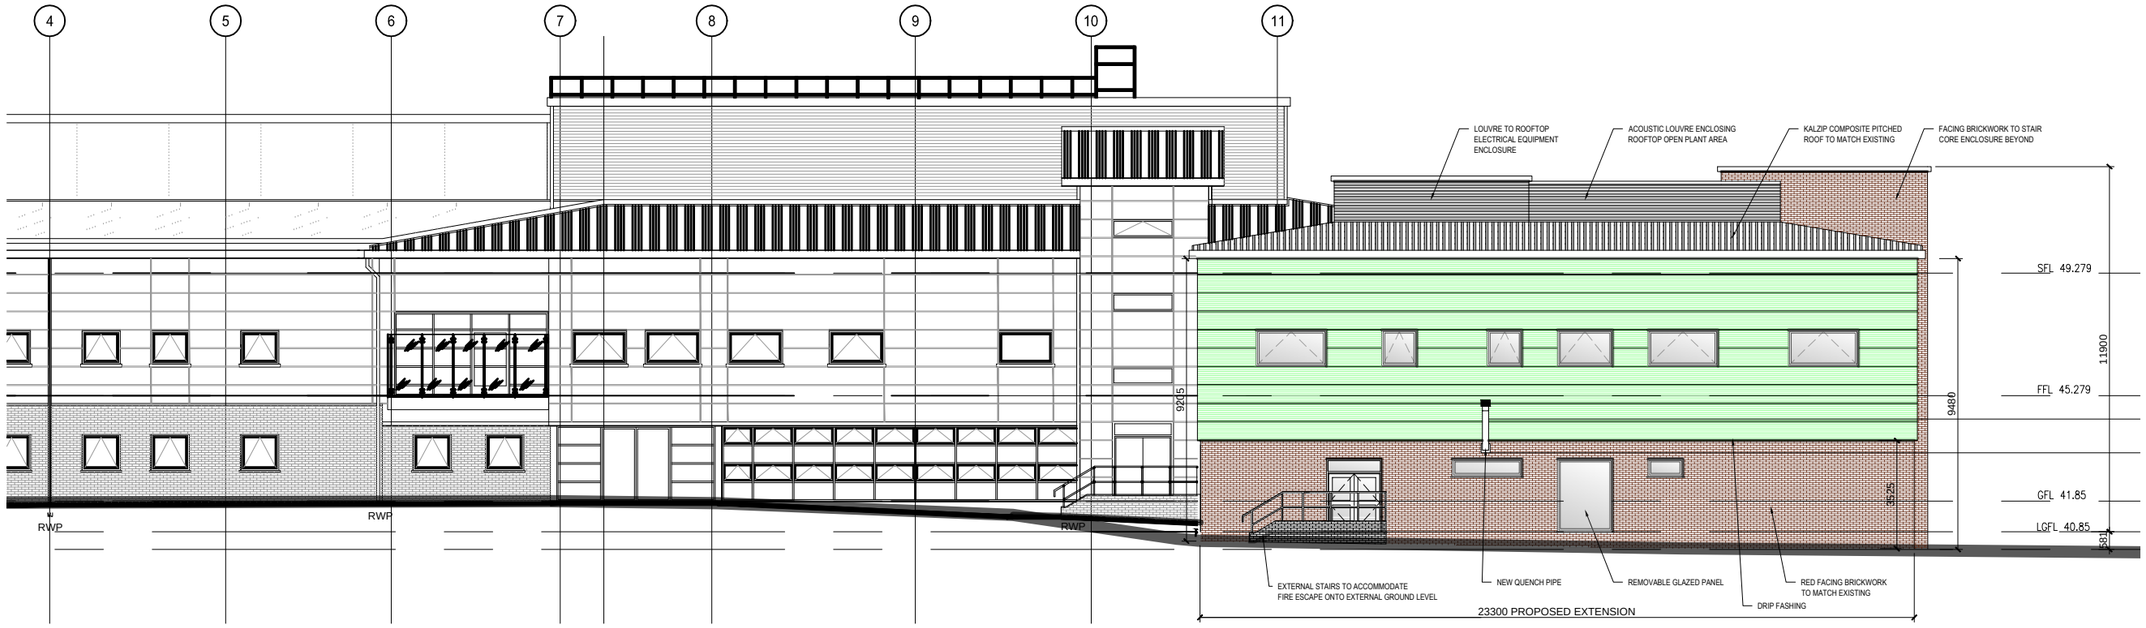

01 Elevation 1
1:100@A1 / 1:200@A3

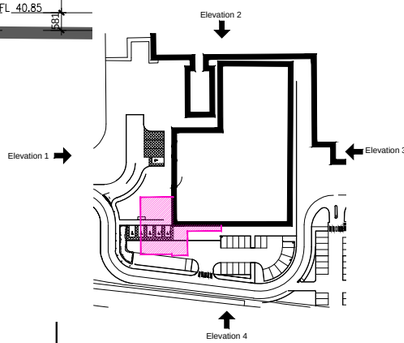

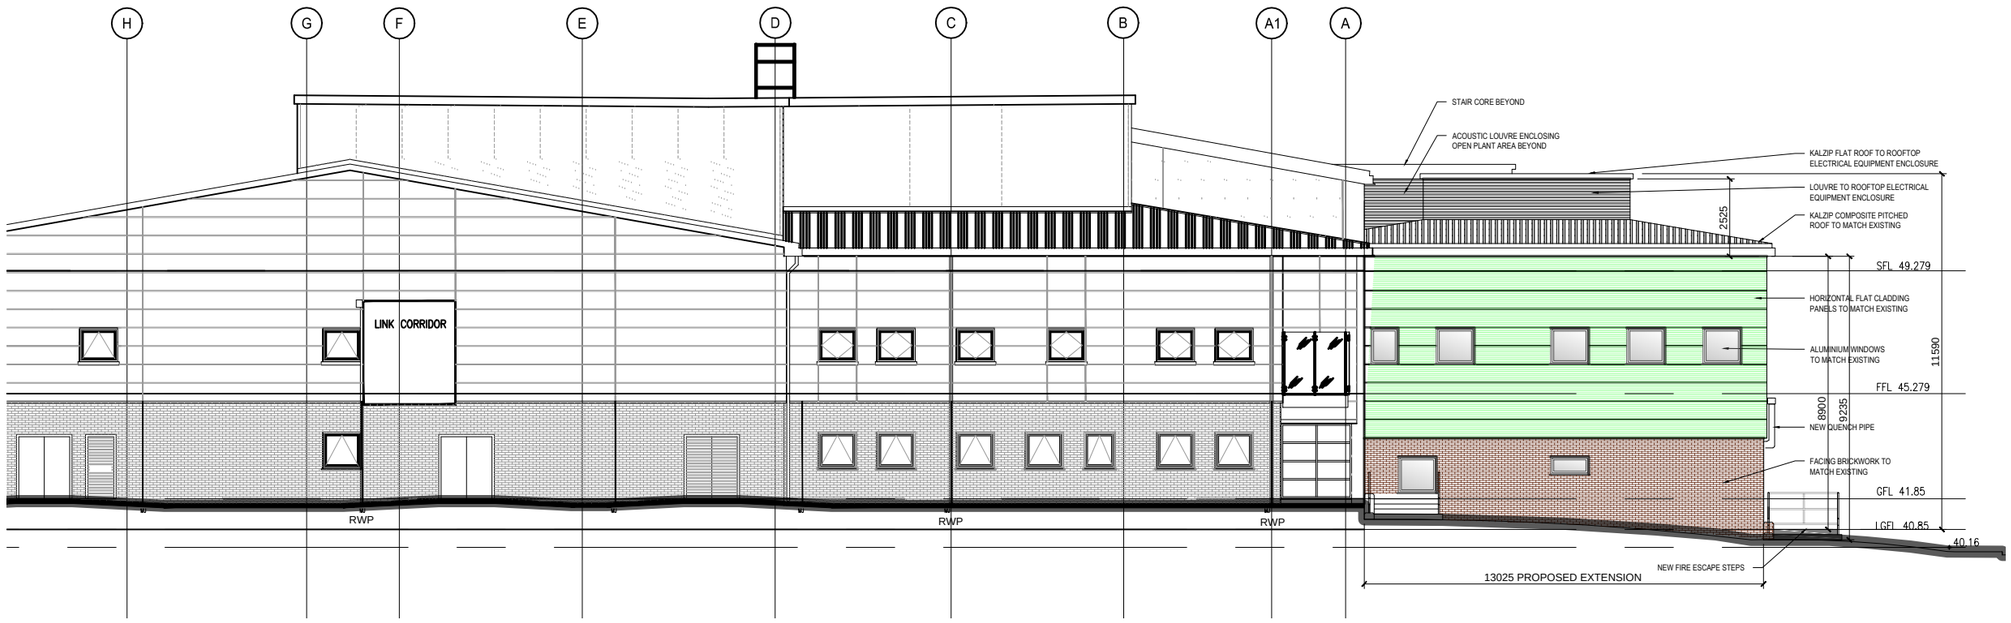

02 Elevation 2
1:100@A1 / 1:200@A3



Key Elevation Key Plan
1:1250@A1 / 1:2500@A3

Revisions

0m 1m 2m 3m 4m 5m
Scale Bar

UHSM

Whythenshawe Hospital
Cardiac Centre
Southmoor Road. Manchester

Proposed Extension and Alterations

Proposed Elevations

Scale 1:100@A1 / 1:200@A3

b&c beaumont & cowling chartered architects
15 collegiate crescent
sheffield
S10 2BA
t: 0114 266 3001
f: 0114 266 3002
w: www.beaumontandcowling.co.uk
e: sheffield@beaumontandcowling.co.uk

Date 13/11/13
No. 3303/23
Rev.