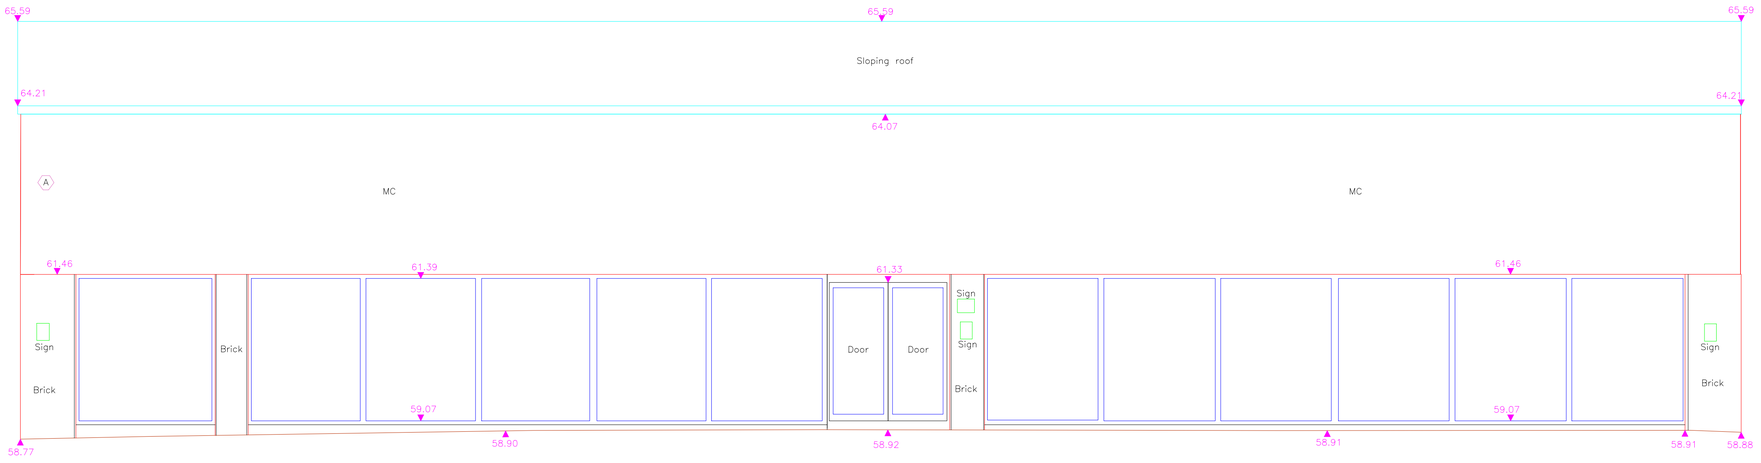

Datum=57.00m

Stockport Rd Elevation

Notes

1. **The survey grid is on an arbitrary rotation and origin. It is not based on Ordnance Survey.**
2. **Surveyed boundary features are not necessarily legal boundaries.**
3. **Dimensions should not be scaled. All dimensions should be checked on site before any fabrication / construction.**
4. **Copyright of all data produced by Technics Group shall remain with Technics Group unless otherwise specifically agreed.**
5. **Information provided should not be altered or modified in any way. It should not be used for any purpose other than for which it was intended and should not be issued to other parties without prior agreement of Technics Group.**
6. **Technics Group cannot accept responsibility for any damage to computer systems which may result from viruses which may be contained in the data provided.**
7. **If the AutoCAD drawing is being read by any system other than AutoCAD it should be checked against a hard copy. Technics Group cannot accept liability for omissions.**

Level Datum

ALL LEVELS ARE ORTHOMETRIC HEIGHTS RELATED TO OSGM02 GPS DATUM, COMPUTED USING LEICA SMARTNET RTK NETWORK.

Elevation Survey Key

FEATURES

A	Alarm Box
AB	Air Brick
ACU	Air Conditioning Unit
Col	Column
DP	Down Pipe
ECU	Electrical Consumer Unit
EM	Electric Meter
FB	Fuse Box
GM	Gas Meter
HR	Handrail
JB	Junction Box
L	Light
RU	Refrigeration Unit
RWP	Rain Water Pipe
SB	Switchbox
SVP	Soil Vent Pipe
TB	Telecoms Box
V	Vent
WP	Waste Pipe

SURFACES

B	Brick
C	Cladding
MC	Metal Cladding
R	Render
SC	Stone Cladding
ST	Stone
STR	Sloping Tiled Roof
T	Timber
TC	Timber Cladding
VTH	Vertical Tile Hanging

CLIENT

Vale UK

SITE

1083 Stockport Road
Levenshulme
Manchester, M19 2RE

DRAWING TITLE

Stockport Rd Elevation

PROJECT NUMBER	DRAWING NUMBER	DATE
SP13698	SD13698-03	Oct 2013
SURVEYED BY	DRAWN BY	CHECKED BY
AB	AB	AJH
SCALE	SHEET SIZE	SHEET
1:50	A1	1 OF 3

TECHNICS GROUP
Geospatial Consultant Surveyors

TECHNICS GROUP
TECHNICS HOUSE
MERROW BUSINESS PARK
GUILDFORD
SURREY, GU4 7WA

T: 01483 230 080
E: mail@technicsgroup.com
W: technicsgroup.com

© TECHNICS GROUP

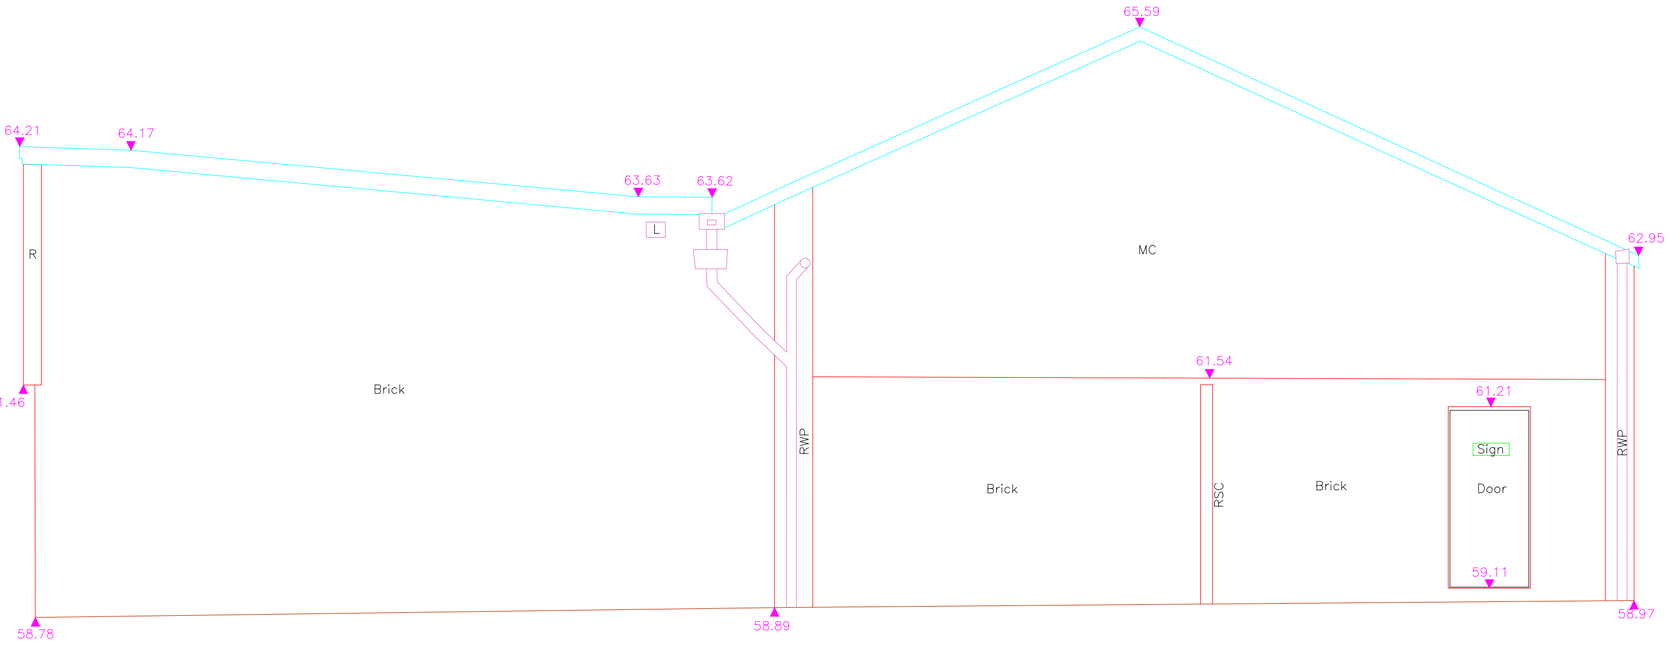

Datum=57.00m

South Elevation

Notes

1. **The survey grid is on an arbitrary rotation and origin. It is not based on Ordnance Survey.**
2. **Surveyed boundary features are not necessarily legal boundaries.**
3. **Dimensions should not be scaled. All dimensions should be checked on site before any fabrication / construction.**
4. **Copyright of all data produced by Technics Group shall remain with Technics Group unless otherwise specifically agreed.**
5. **Information provided should not be altered or modified in any way. It should not be used for any purpose other than for which it was intended and should not be issued to other parties without prior agreement of Technics Group.**
6. **Technics Group cannot accept responsibility for any damage to computer systems which may result from viruses which may be contained in the data provided.**
7. **If the AutoCAD drawing is being read by any system other than AutoCAD it should be checked against a hard copy. Technics Group cannot accept liability for omissions.**

.

Level Datum

ALL LEVELS ARE ORTHOMETRIC HEIGHTS RELATED TO OSGM02 GPS DATUM, COMPUTED USING LEICA SMARTNET RTK NETWORK.

Elevation Survey Key

FEATURES

A	Alarm Box
AB	Air Brick
ACU	Air Conditioning Unit
Col	Column
DP	Down Pipe
ECU	Electrical Consumer Unit
EM	Electric Meter
FB	Fuse Box
GM	Gas Meter
HR	Handrail
JB	Junction Box
L	Light
RU	Refrigeration Unit
RWP	Rain Water Pipe
SB	Switchbox
SVP	Soil Vent Pipe
TB	Telecoms Box
V	Vent
WP	Waste Pipe

SURFACES

B	Brick
C	Cladding
MC	Metal Cladding
R	Render
SC	Stone Cladding
ST	Stone
STR	Sloping Tiled Roof
T	Timber
TC	Timber Cladding
VTH	Vertical Tile Hanging

CLIENT

Vale UK

SITE

1083 Stockport Road
Levenshulme
Manchester, M19 2RE

DRAWING TITLE

South Elevation

PROJECT NUMBER	DRAWING NUMBER	DATE
SP13698	SD13698-03	Oct 2013
SURVEYED BY	DRAWN BY	CHECKED BY
AB	AB	AJH
SCALE	SHEET SIZE	SHEET
1:50	A2	2 OF 3

TECHNICS GROUP
Geospatial Consultant Surveyors

TECHNICS GROUP
TECHNICS HOUSE
MERROW BUSINESS PARK
GUILDFORD
SURREY, GU4 7WA

T: 01483 230 080
E: mail@technicsgroup.com
W: technicsgroup.com

© TECHNICSGROUP

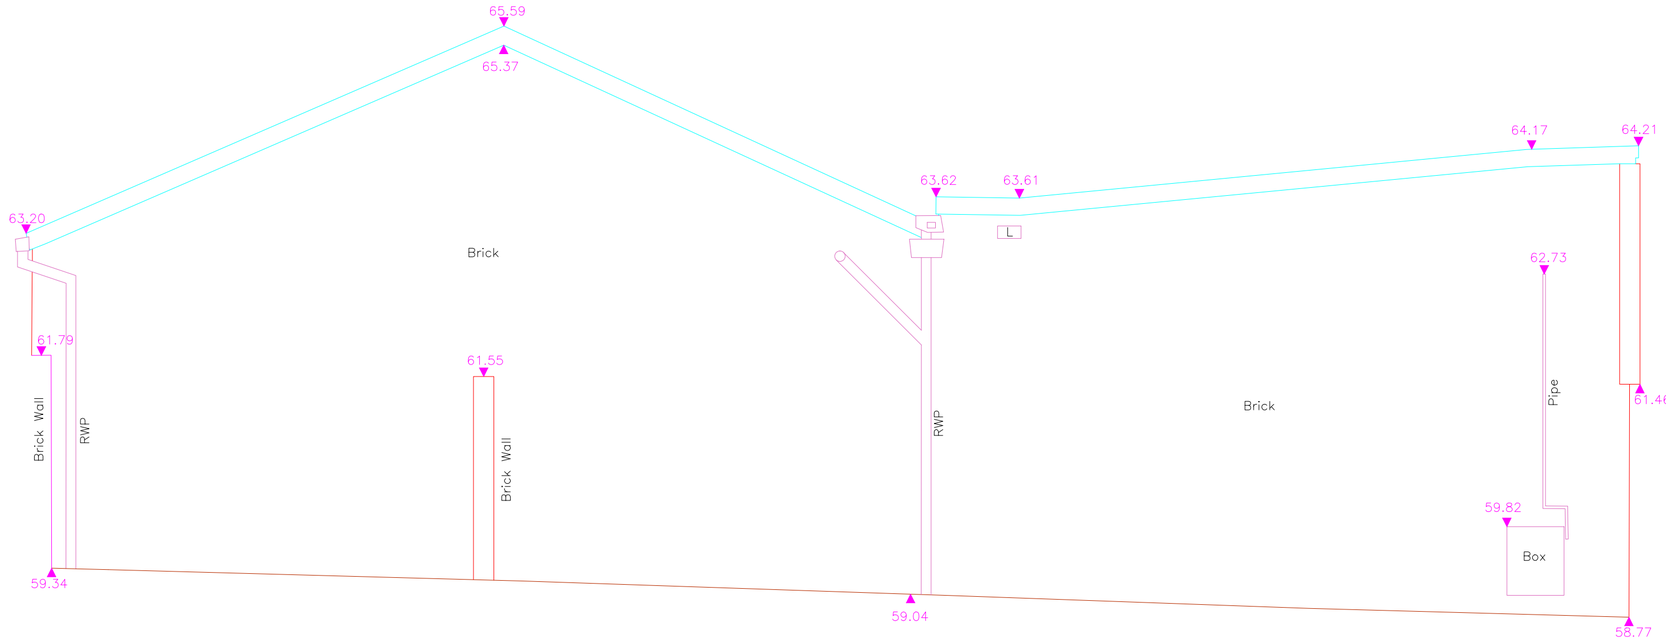

Datum=57.00m

North Elevation

Notes

1. **The survey grid is on an arbitrary rotation and origin. It is not based on Ordnance Survey.**
2. **Surveyed boundary features are not necessarily legal boundaries.**
3. **Dimensions should not be scaled. All dimensions should be checked on site before any fabrication / construction.**
4. **Copyright of all data produced by Technics Group shall remain with Technics Group unless otherwise specifically agreed.**
5. **Information provided should not be altered or modified in any way. It should not be used for any purpose other than for which it was intended and should not be issued to other parties without prior agreement of Technics Group.**
6. **Technics Group cannot accept responsibility for any damage to computer systems which may result from viruses which may be contained in the data provided.**
7. **If the AutoCAD drawing is being read by any system other than AutoCAD it should be checked against a hard copy. Technics Group cannot accept liability for omissions.**

Level Datum

ALL LEVELS ARE ORTHOMETRIC HEIGHTS RELATED TO OSGM02 GPS DATUM, COMPUTED USING LEICA SMARTNET RTK NETWORK.

Elevation Survey Key

FEATURES

A	Alarm Box
AB	Air Brick
ACU	Air Conditioning Unit
Col	Column
DP	Down Pipe
ECU	Electrical Consumer Unit
EM	Electric Meter
FB	Fuse Box
GM	Gas Meter
HR	Handrail
JB	Junction Box
L	Light
RU	Refrigeration Unit
RWP	Rain Water Pipe
SB	Switchbox
SVP	Soil Vent Pipe
TB	Telecoms Box
V	Vent
WP	Waste Pipe

SURFACES

B	Brick
C	Cladding
MC	Metal Cladding
R	Render
SC	Stone Cladding
ST	Stone
STR	Sloping Tiled Roof
T	Timber
TC	Timber Cladding
VTH	Vertical Tile Hanging

CLIENT

Vale UK

SITE

1083 Stockport Road
Levenshulme
Manchester, M19 2RE

DRAWING TITLE

North Elevation

PROJECT NUMBER	DRAWING NUMBER	DATE
SP13698	SD13698-03	Oct 2013
SURVEYED BY	DRAWN BY	CHECKED BY
AB	AB	AJH
SCALE	SHEET SIZE	SHEET
1:50	A2	3 OF 3

TECHNICS GROUP
Geospatial Consultant Surveyors

TECHNICS GROUP
TECHNICS HOUSE
MERROW BUSINESS PARK
GUILDFORD
SURREY, GU4 7WA

T: 01483 230 080
E: mail@technicsgroup.com
W: technicsgroup.com

© TECHNICSGROUP