



EXISTING (PART) PLAN

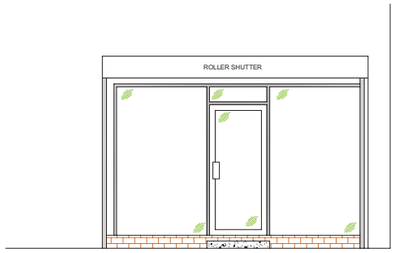


EXISTING ELEVATION

0 1 2 3
Scale in Metres Scale 1:100

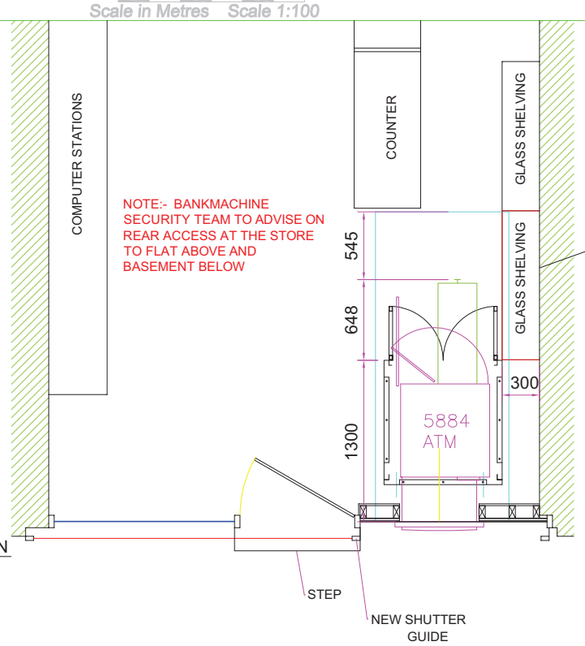


PROPOSED (PART) PLAN

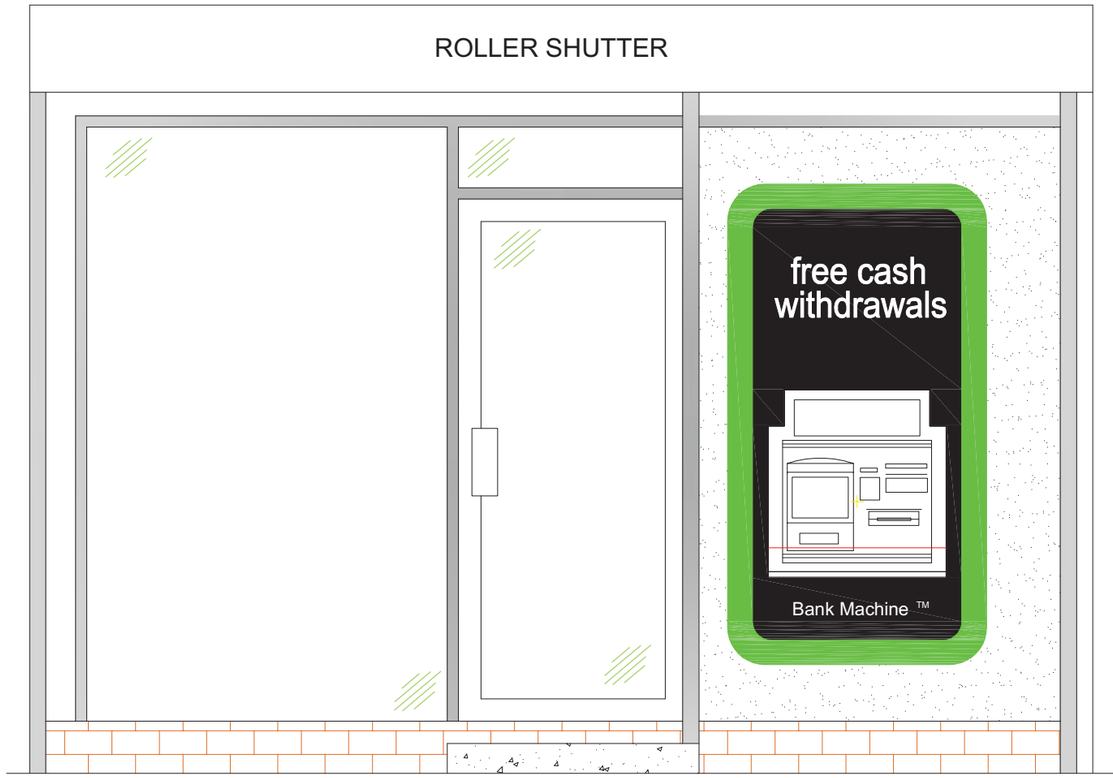


PROPOSED (PART) ELEVATION

0 1 2 3
Scale in Metres Scale 1:25

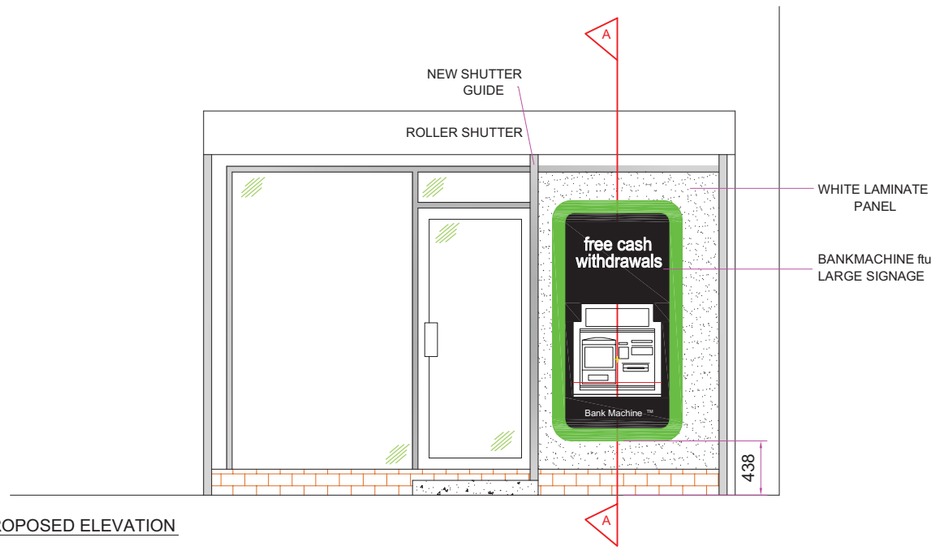

PROPOSED ELEVATION

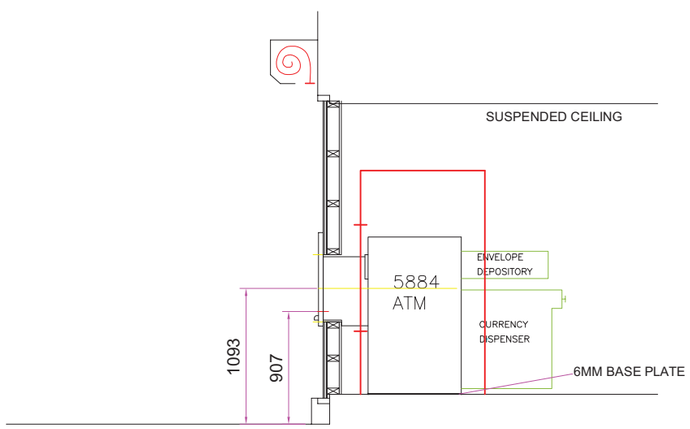

SECTION VIEW A-A

0 1 2 3
Scale in Metres Scale 1:50

AND BUILDING REGULATION PURPOSES.

GENERAL NOTES

LIGHTING :-
ALL LIGHTING TO BE POSITIONED TO AVOID DIRECT GLARE ON THE EYES OF THE USER AND UNWANTED REFLECTIONS FROM THE SCREEN OR OPERATING FEATURES. GLARE FROM LIGHTING TO BE AVOIDED.
ACCESS TO ATM :-
COMFORTABLE SIDE REACH CONTOURS FOR WHEELCHAIR USERS TO COMPLY WITH FIGURE 10 OF THE DOCUMENT "ACCESS TO ATM's UK DESIGN GUIDELINES 2002".
COMFORTABLE VIEWING ANGLES FOR AMBULANT DISABLED PERSONS TO COMPLY TO FIGURE 4 OF THE DOCUMENT "ACCESS TO ATM's UK GUIDELINES 2002".
COMFORTABLE VIEWING ANGLES AND REACH CONTOURS FOR NON DISABLED PEOPLE TO COMPLY WITH FIGURE 15 OF THE DOCUMENT "ACCESS TO ATM's UK GUIDELINES 2002".
SIGNAGE :-
ALL SIGNAGE TO CONFORM TO BS 8300:200
SECTIONS 9.2.2 LOCATION & DESIGN OF SIGNS & INFORMATION AND 9.2.3 VISUAL SIGNS.
ALL NEW GLAZING CONFORMS TO BS 6206.
ALL ELECTRICAL WORK CONFORMS TO BS 767

SITE NOTES

FLOOR CONSTRUCTION :-

LAMINATE FLOORING ON TIMBER.

REMOVE EXISTING GLAZING PANEL.

MODIFY ROLLER SHUTTER COMPLETE WITH NEW GUIDE AND INFILL.

ATM, PLINTH, ELECTRICS, SECURITY ENCLOSURE, WHITE LAMINATE PANEL X2, SECURITY STUDWORK, FLOOR SUPPORTS AND BANKMACHINE ILLUMINATED SIGN TO BE INSTALLED.

NOTE:- BANKMACHINE SECURITY TEAM TO ADVISE ON SECURITY CONCERNS WITH REAR ACCESS TO THE FLAT AND BASEMENT AREA.

drawing approval

APPROVED:-

SIGNED:-

NAME:-

POSITION:-

DATE:-

WORK TO BE CARRIED OUT BY OTHERS

RELOCATE/ MODIFY COUNTER.
REMOVE 1X EXISTING GLASS SHELVING, SOCKETS AND ROLLER BLIND FROM WINDOW

REVISION	DESCRIPTION	DATE
04		
03		
02		
01		

SITE ADDRESS
RBCG PHOTO STUDIO
69- WILMSLOW ROAD, RUSHOLME, MANCHESTER, M14 5TB.

TITLE
PROPOSED AUTOMATED TELLER MACHINE (ATM INSTALLATION FOR BANKMACHINE

DRAWN	DATE	SCALE
DG	16/09/13	VARIOUS @ A

REF./DRG No.	SHEET	REVISION
E009878	1	

bankmachine

newwave Installations