The builder must check the site and the approved drawings before commencing the works and must take any working measurements as neccessary.Any discrepancy in the drawing must be reported to the client .

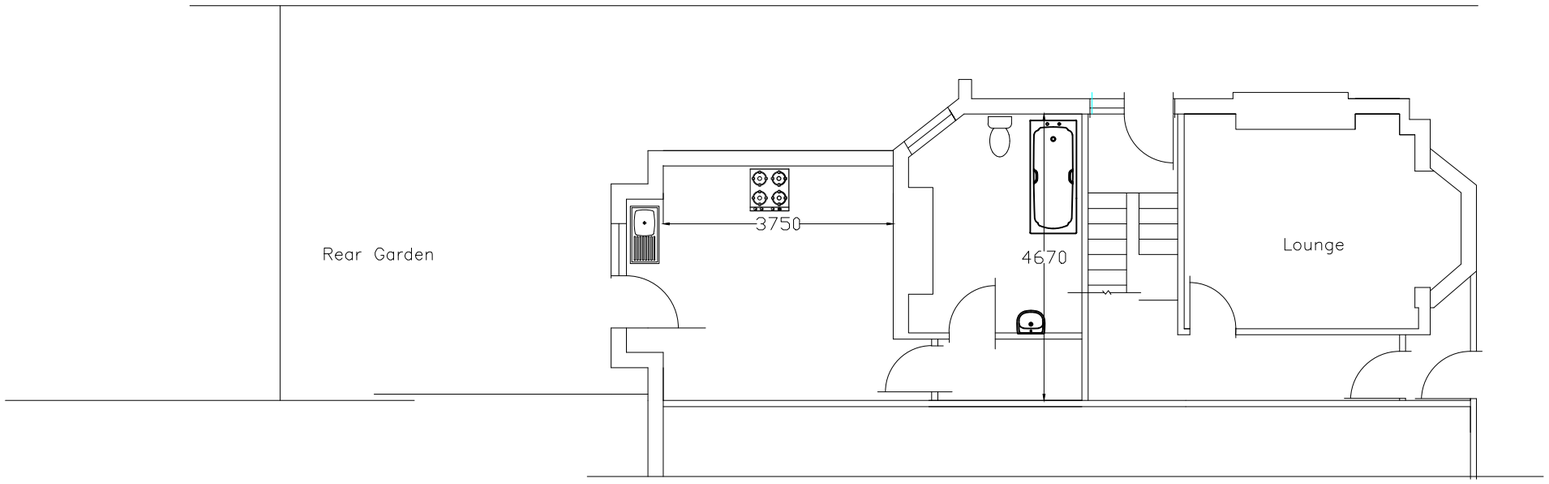

Ground Floor

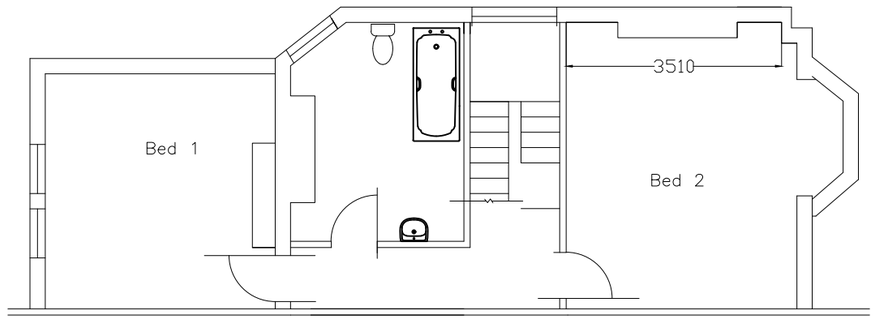

1st Floor

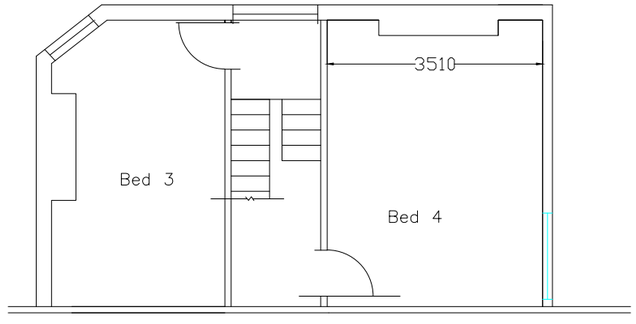

2nd Floor

		REVISION	initial
no.	date	description	

H S H
Architectural Design Services
428 Cheetham Hill Road Cheetham Manchester
M8 9LE. UK 01617956385,07940197 333

project title	Proposed double storey extension and refurbishment
client	Mr & Mrs N Shaikh
dwg. title	Existng Floor Plan

dwg.no.	sheet no.	scale.	job no.
02		1:100 @ A3	

23 Cleaveland Road Crumpsall M8 4GS

drawn by.	checked by.	approved by.	date
TZ		-	Jan 2014