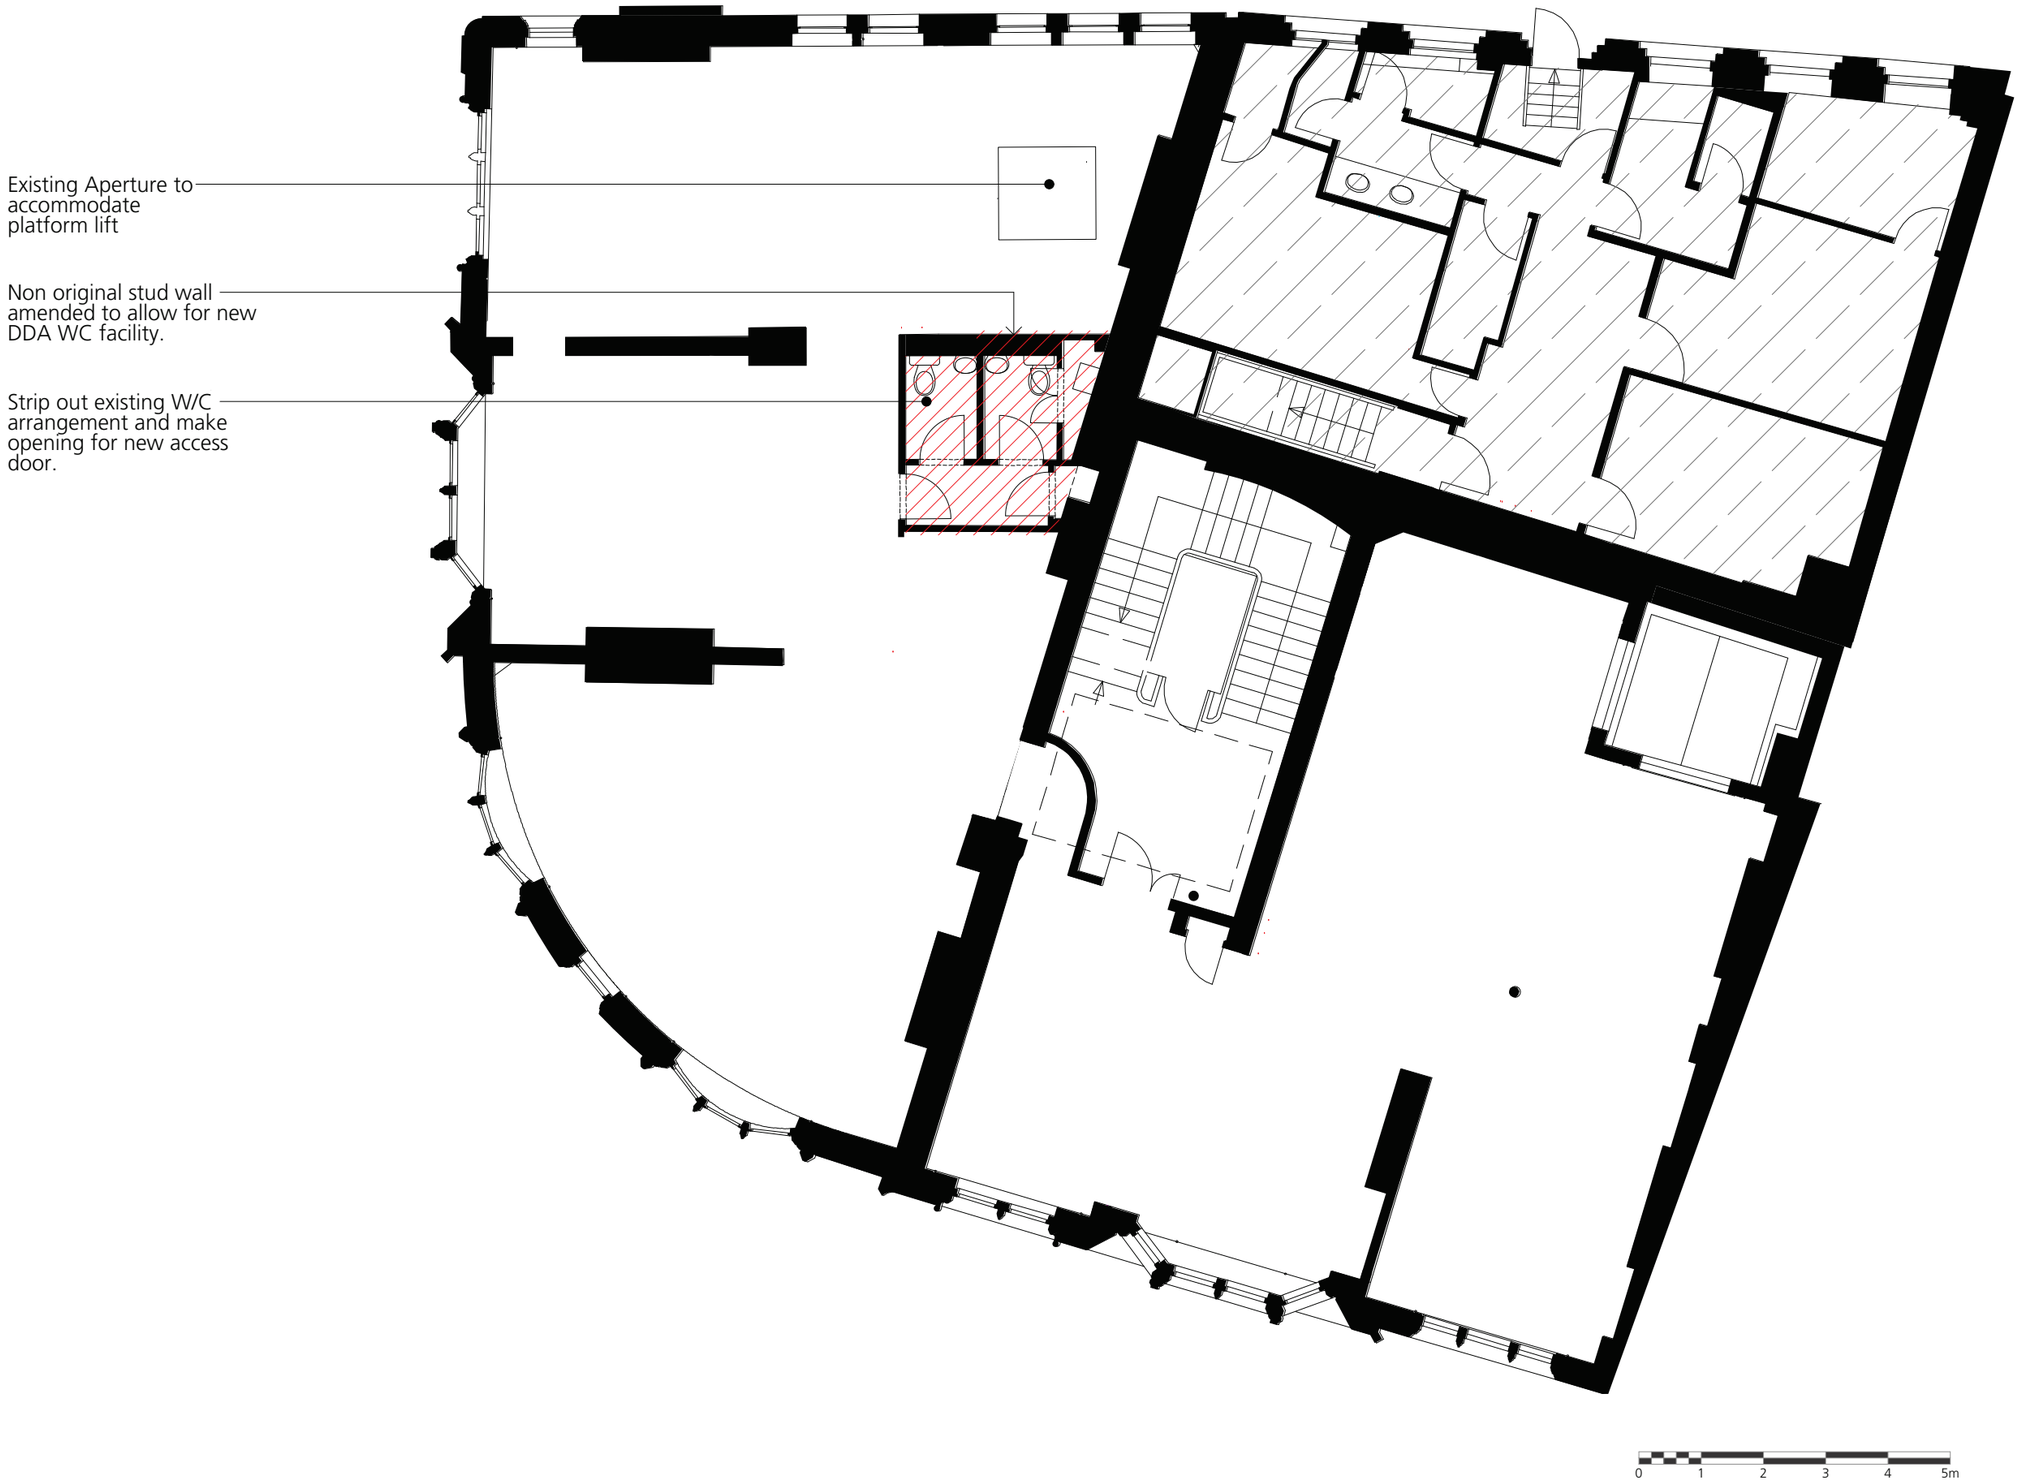


KEY:

Existing structure.

Demolish/strip-out existing fixtures/fittings.

Not part of the Royal British Legion demise. No proposed new works.

Rev.	Date	Description
P2	20.01.14	GENERAL REVISIONS. FOR LISTED BUILDING CONSENT
P1	21.12.13	FOR LISTED BUILDING CONSENT

Lees Associates LLP

Architecture and Design

Lancaster House
38-40 Southwark Street
London SE1 1UN
Tel: +44 (0)20 7403 1000
Fax: +44 (0)20 7403 2233
E-mail: lees@leeassociates.com

CLIENT
THE ROYAL BRITISH LEGION

PROJECT
PATHWAY FOR GROWTH OFFICE PROJECT
MANCHESTER AREA & REGIONAL OFFICES
59 & 59A CROSS STREET, M2 4JW

DRAWING
FIRST FLOOR GA PLAN - EXISTING

ORIGINAL SIZE	SCALE:	PURPOSE
A1	1:50	FOR LISTED BUILDING CONSENT
A3	1:100	

DATE	DRAWN	CHECKED BY	DRAWING NUMBER
20.12.13	JAJ	KA	934_MAN_LBC_02 P2

Do not scale this drawing. Use figured dimensions. IF IN DOUBT ASK.
This drawing is copyright. Do not reproduce it without written permission.
Verify all dimensions on site before commencing any work or shop drawings.
Inform the architects before any work starts if this drawing exceeds the quantities in anyway.