


BRADLEY BUILDING DESIGN LTD.
34, OAK DRIVE,
BRAMHALL,
STOCKPORT,
CHESHIRE.
SK7 2AD.
0161 439 0087
Mob 07989 326039
bradleybuildingdesign@btopenworld.com

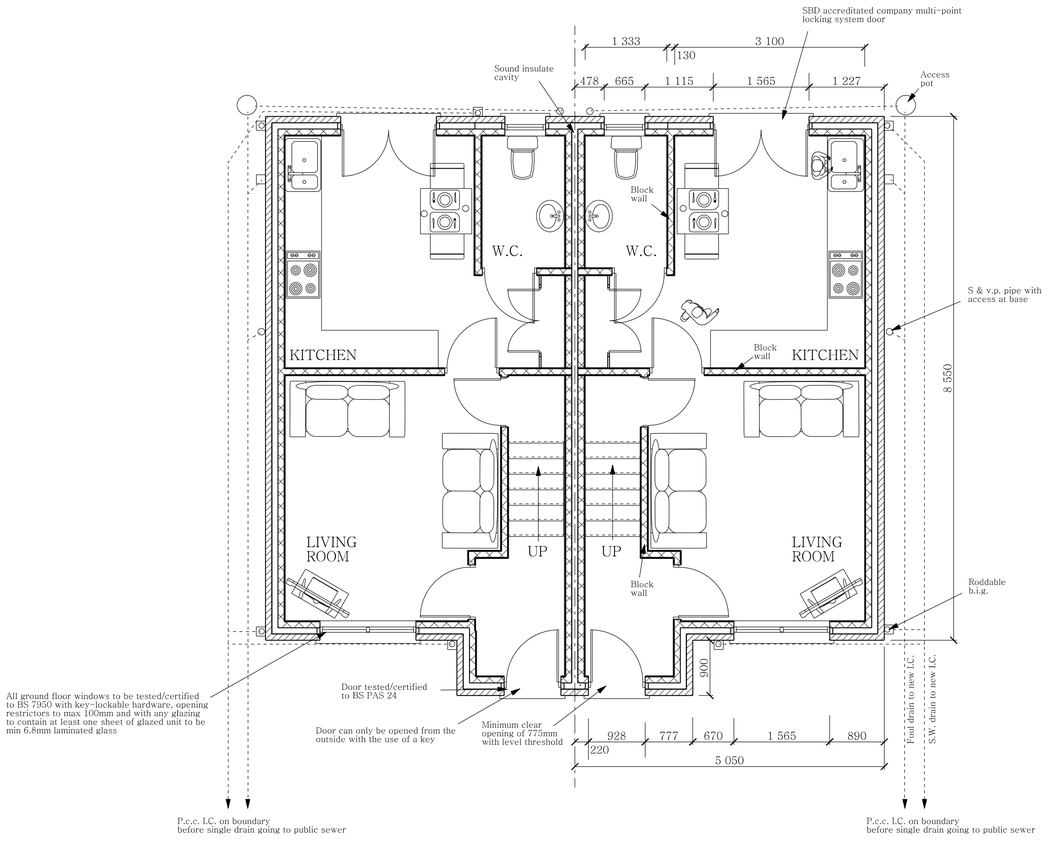

GROUND FLOOR PLAN

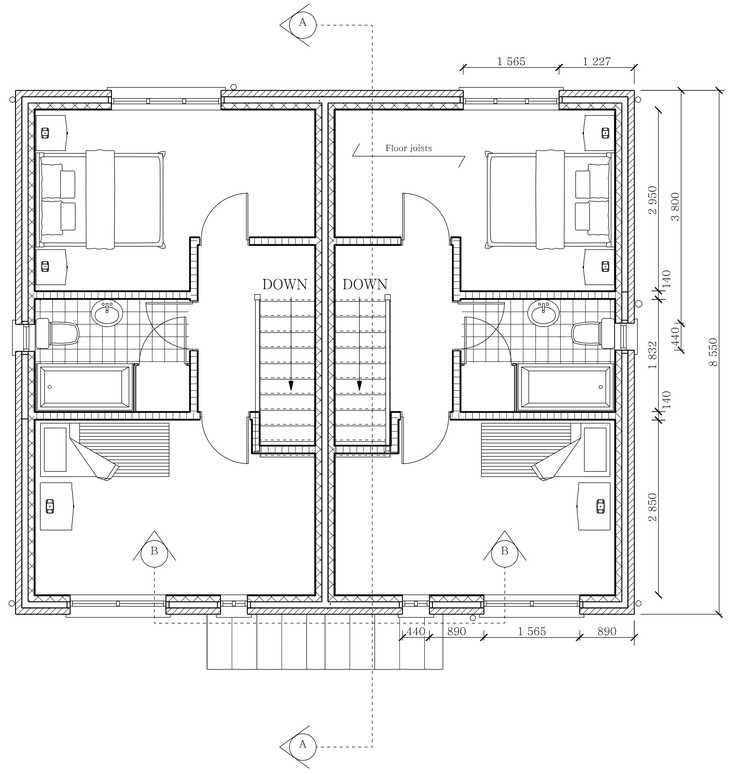

FIRST FLOOR PLAN

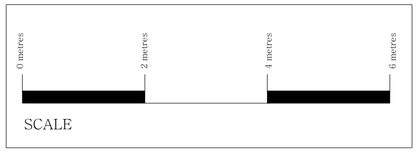

FLOOR PLANS

CONSTRUCTION OF SEMI-DETACHED DWELLINGS

for

MR. C. MARONEY,

at

LAND ADJACENT TO 9, IRVIN DRIVE,

HEALD GREEN,

Scale 1:50 @ A1

Date MAY 2013

Drawing Number 7223/5