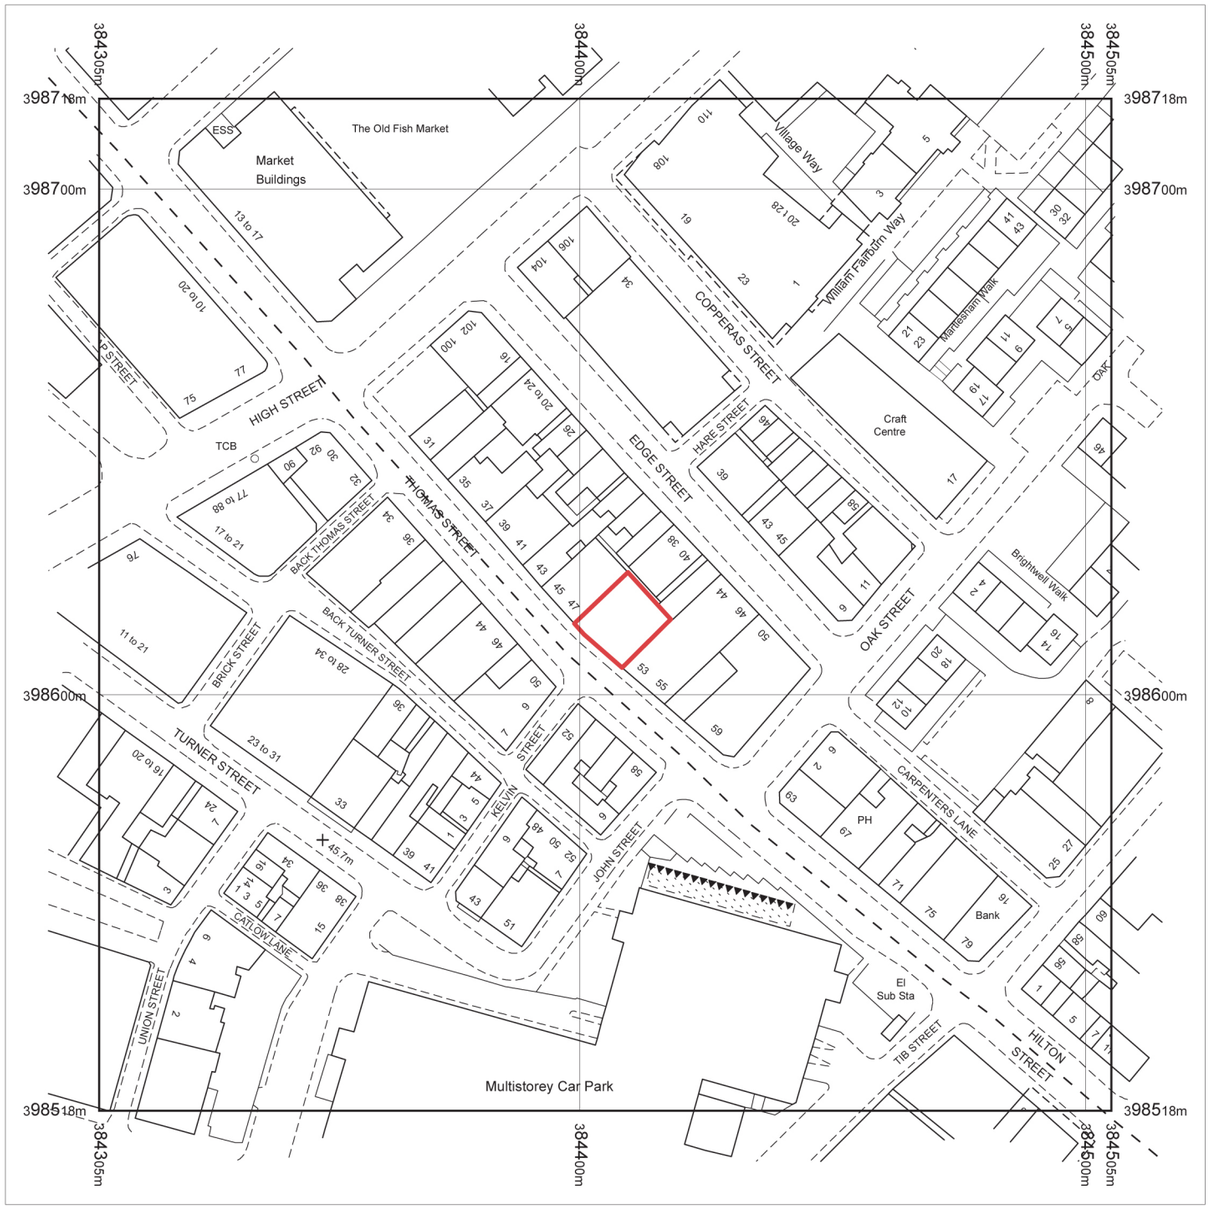


**SCALE 1:1250**

**Paul Astill &Associates**

Tel: 07956 922257.

**www.astillassociates.com**

**Jacmar**

C/O Quays Marina Office.
Dock 6,
Clippers Quay,
Salford.

M50 3XP.

Check all measurements prior to any works commencing, do not scale off drawing. This drawing remains the copyright of Paul Astill & Associates There must be no reproduction or works carried out without the owners written consent. Ensure all works comply with building regulations.

| | |
|---|---|
| PROJECT | CANE & GRAIN, 49-51 THOMAS ST, MANCHESTER. M4 1NA. |
| CLIENT | CANE & GRAIN LTD |
| DATE | DECEMBER 2013 |
| JOB NO | CG/1/2013 |
| DRAWING NO | CG - 01 - 24 |
| TITLE | SITE LOCATION PLAN |
| SCALE | 1 : 1250 (AT A3) |