

© COPYRIGHT ALL RIGHTS RESERVED. THIS WORK IS COPYRIGHT AND CANNOT BE REPRODUCED OR COPIED IN ANY FORM OR BY ANY OTHER MEANS (GRAPHIC, ELECTRONIC OR MECHANICAL INCLUDING PHOTOCOPYING) WITHOUT THE WRITTEN PERMISSION OF CHEEKYTIKI LIMITED. ANY LICENSE, EXPRESS OR IMPLIED, TO USE THIS DOCUMENT FOR ANY PURPOSE WHATSOEVER IS RESTRICTED TO THE TERMS OF THE AGREEMENT OR IMPLIED

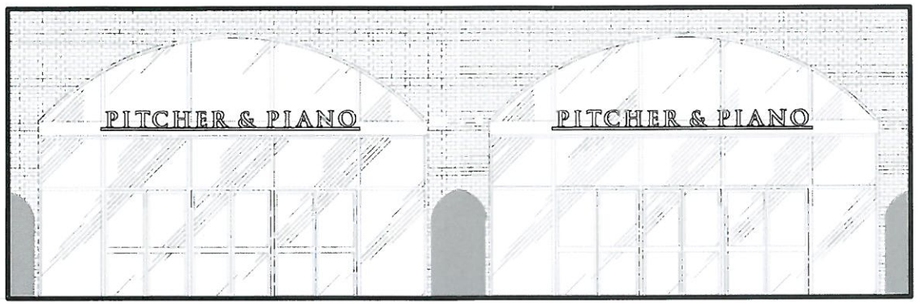

EXISTING GROUND FLOOR EXTERNAL ELEVATION 1:100

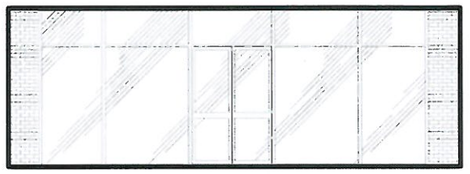


EXISTING TOWPATH FLOOR EXTERNAL ELEVATION 1:100



PROPOSED SIGNAGE VISUAL NTS


d timber board with
d neon Lola Lo sign

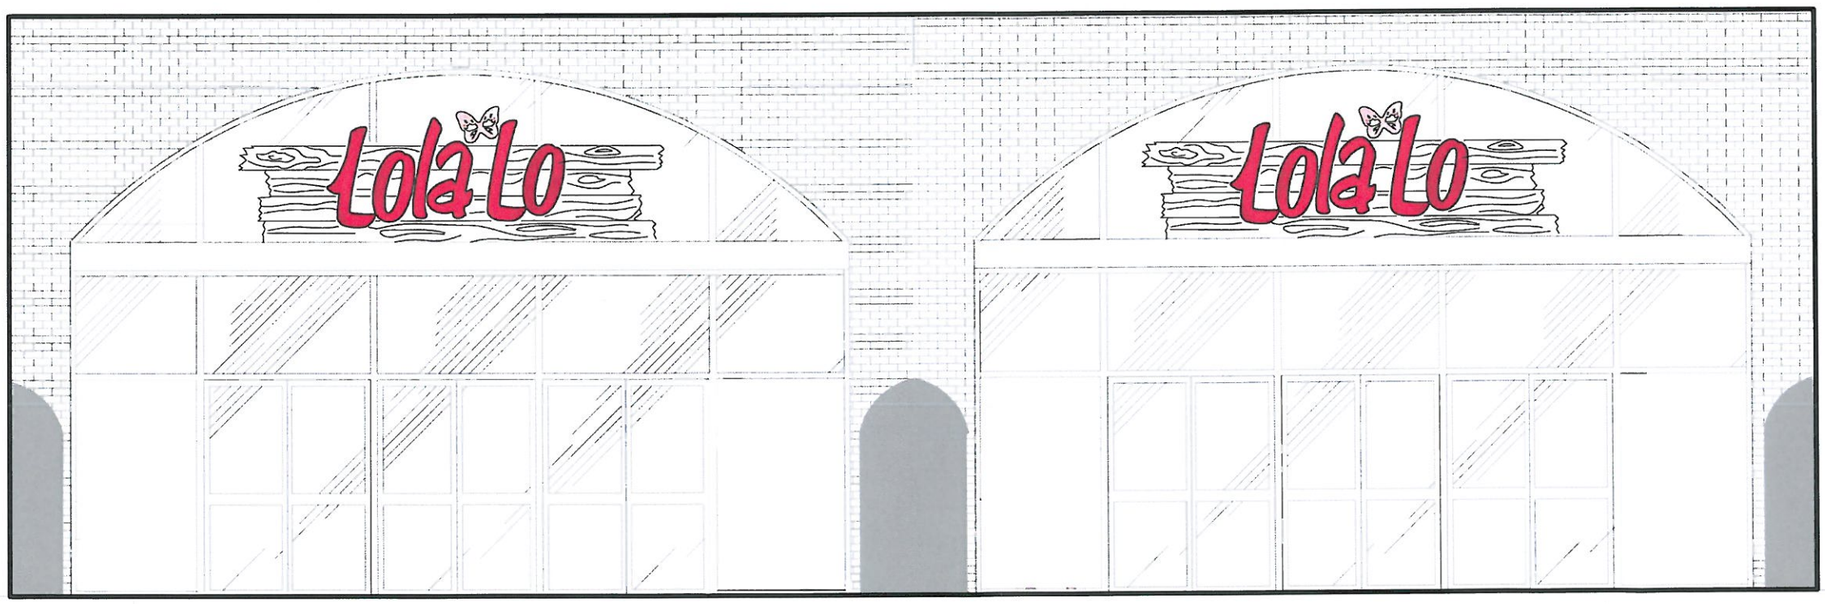

Artwork panels to fit
inside glass panels.
Final Artwork TBC

Final Artwork TBC

PROPOSED GROUND FLOOR EXTERNAL ELEVATION 1:50

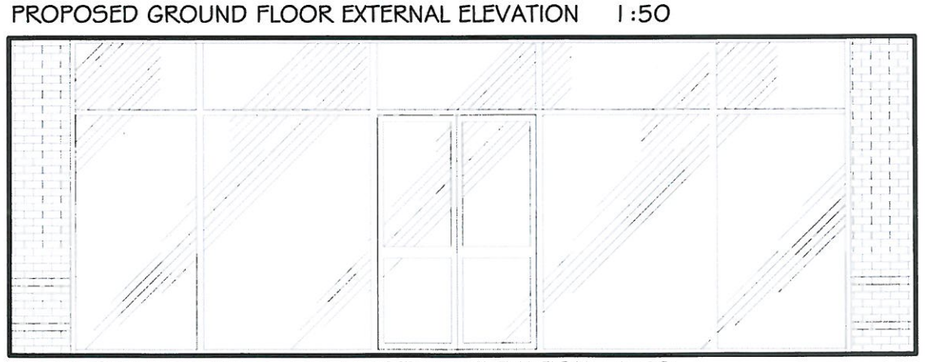

PROPOSED TOWPATH FLOOR EXTERNAL ELEVATION 1:50

Cad file:

Issue	Revision	Date
A	FOR CLIENT REVIEW	20.09.13
B	FOR CLIENT REVIEW	11.10.13
C	FOR CLIENT REVIEW	11.10.13

CREATIVE

Project: Lola Lo
Arch 9 - 10
Deansgate Locks
Manchester
M1 5LH

Title: PROPOSED EXTERNAL ELEVATION

Client: ECLECTIC BARS

Date	Scale	Drawn By
11.10.13	1:100 @ A2	MW/CT

Drawing No. 02 Rev. C