KEY

MCC OWNERSHIP BOUNDARY

THE SPACE PROJECT PHASE 2 / APPLICATION BOUNDARY

FOOTPRINT OF DEMOLISHED BUILDING/STRUCTURE TO BE REINSTATED AS HARDSTANDING

01 3 5 10 20m 40m

NORTH


CDM Regulations 2007

ALL current drawings and specifications for the project must be read in conjunction with the Designer's Hazard and Environmental Assessment Record.

CDM 2007

notes

- The contractor is responsible for checking dimensions, tolerances and references. Any discrepancy to be verified with the Architect before proceeding with the works.
- Where an item is covered by drawings to different scales the larger scale drawing is to be worked to.
- Do not scale drawing. Figured dimensions to be worked to in all cases.

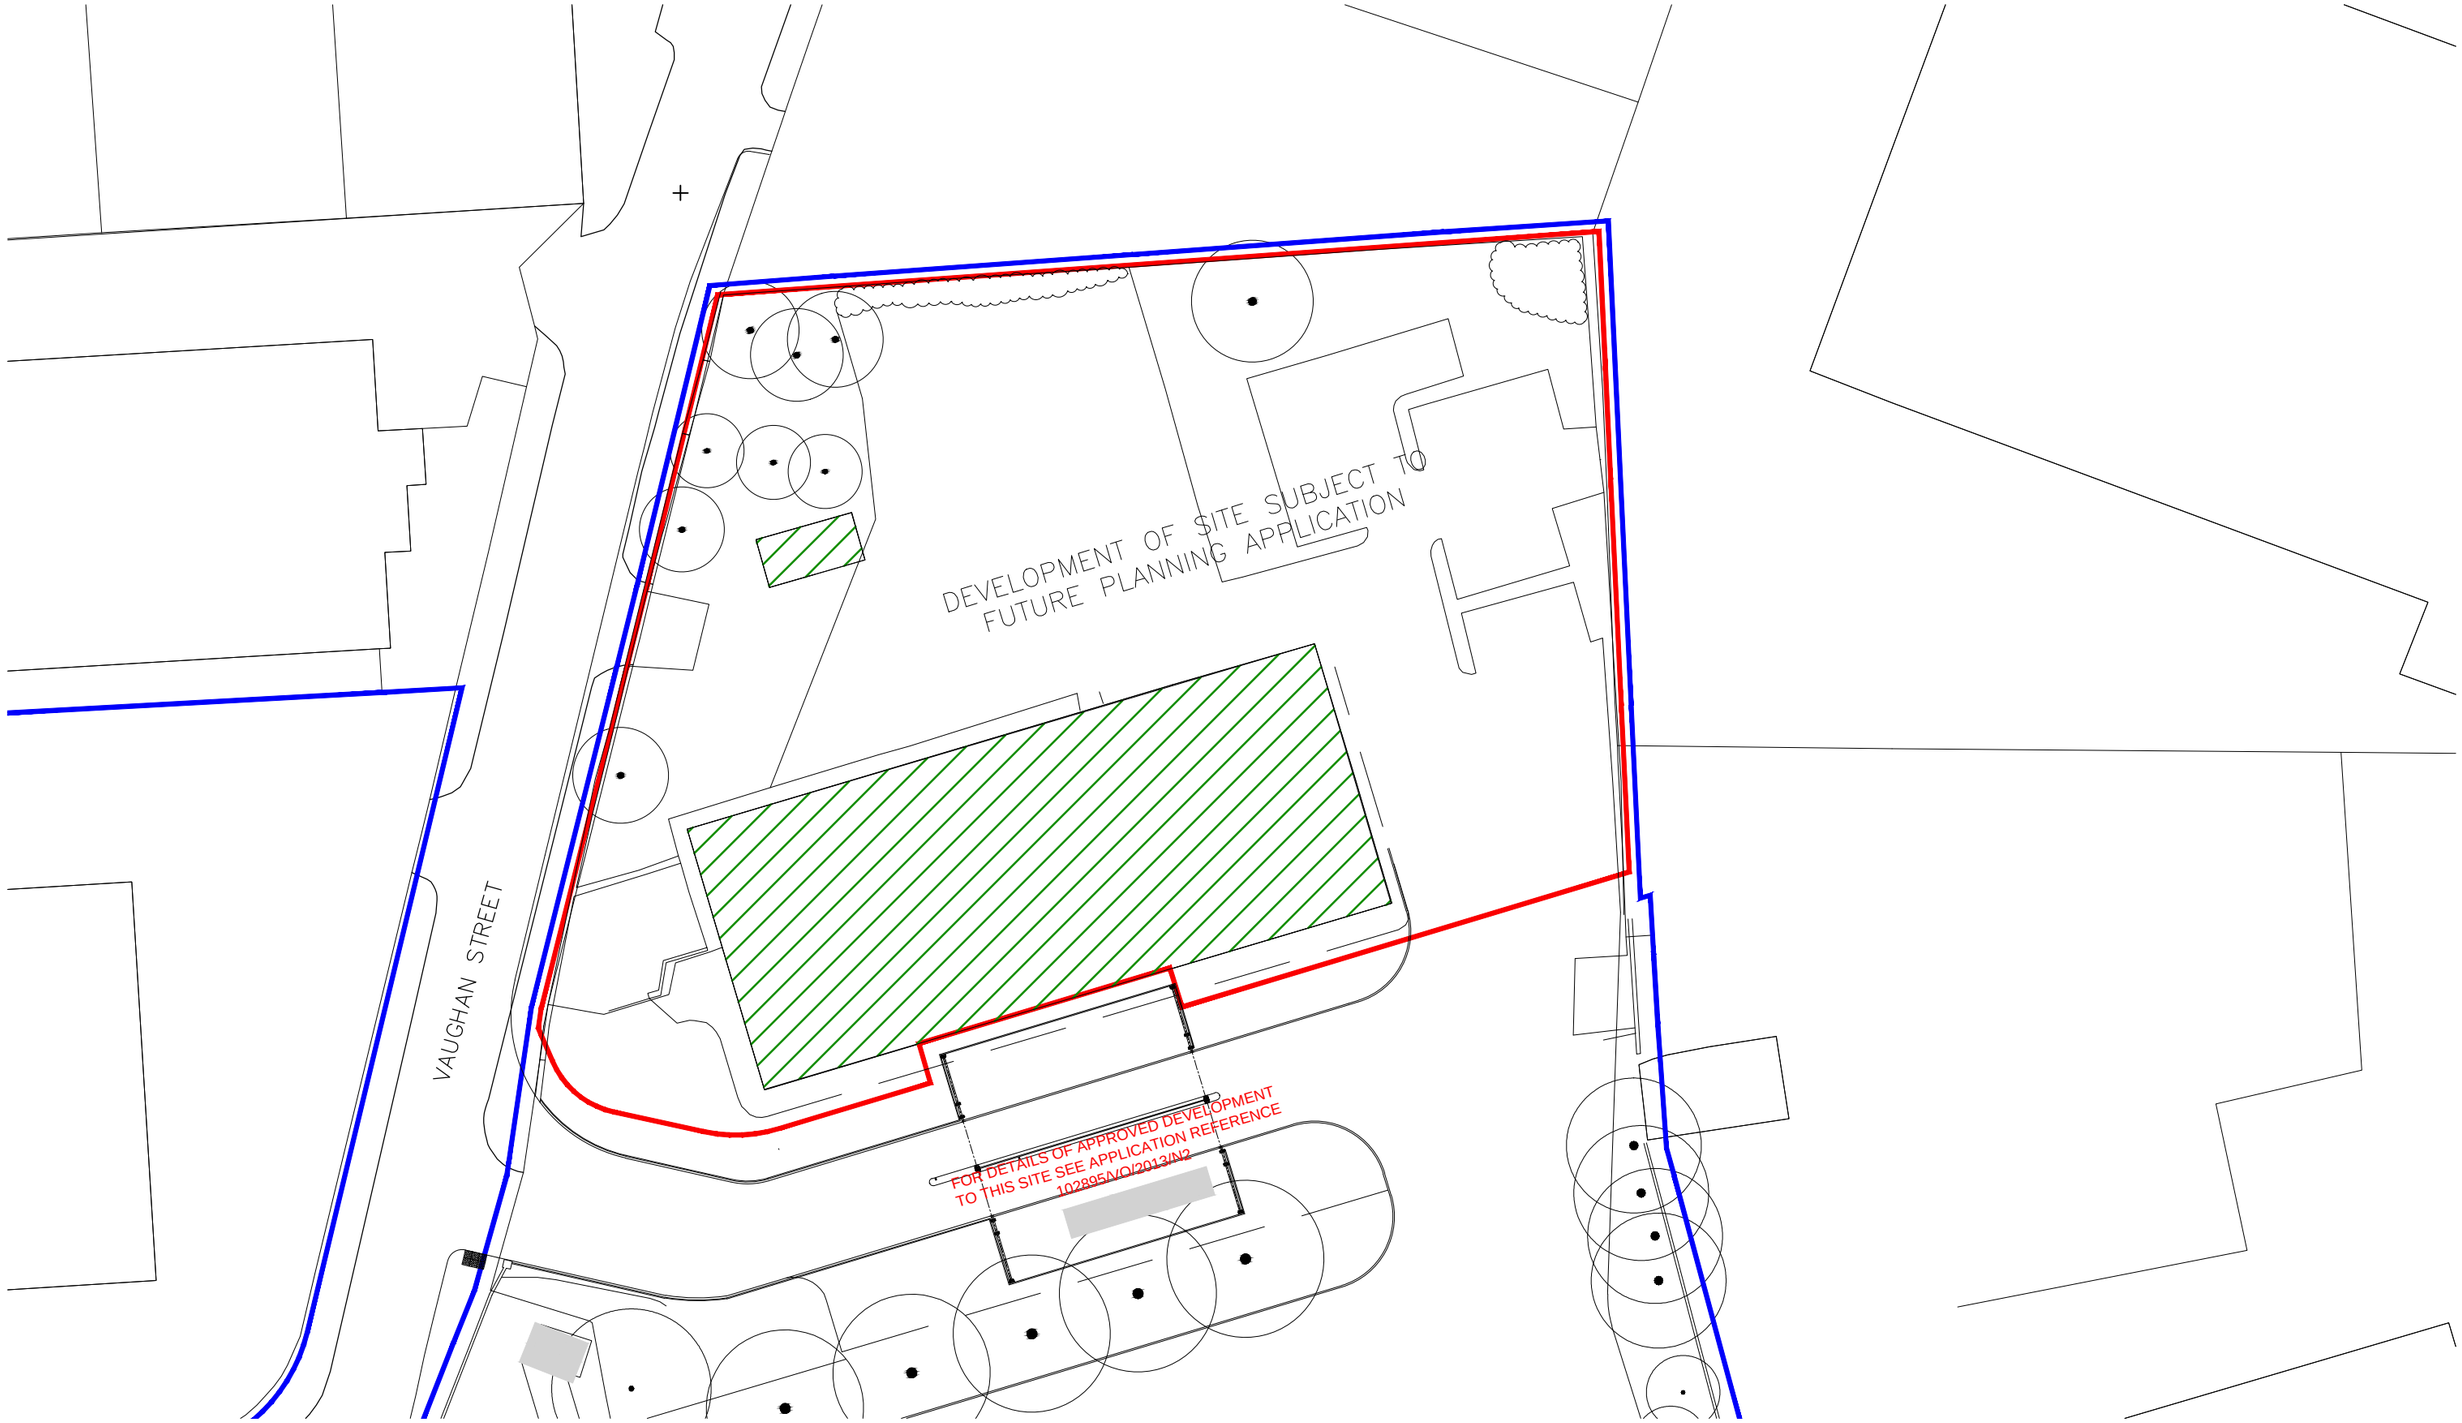

date	rev	revision/author/checker

drawn JH
checked JH
scale @ A3 1:500
date FEB 2014

project THE SPACE PROJECT PHASE 2

drawing EXISTING SITE PLAN
VAUGHAN STREET, GORTON, MANCHESTER, M12 5BT

purpose of issue PLANNING

drawing no AA4127C.23.102

rev \

PRP Architects © Croxley House 14 Lloyd Street Manchester M2 5DN T +44 (0)161 242 8950 man.prp@prparchitects.co.uk