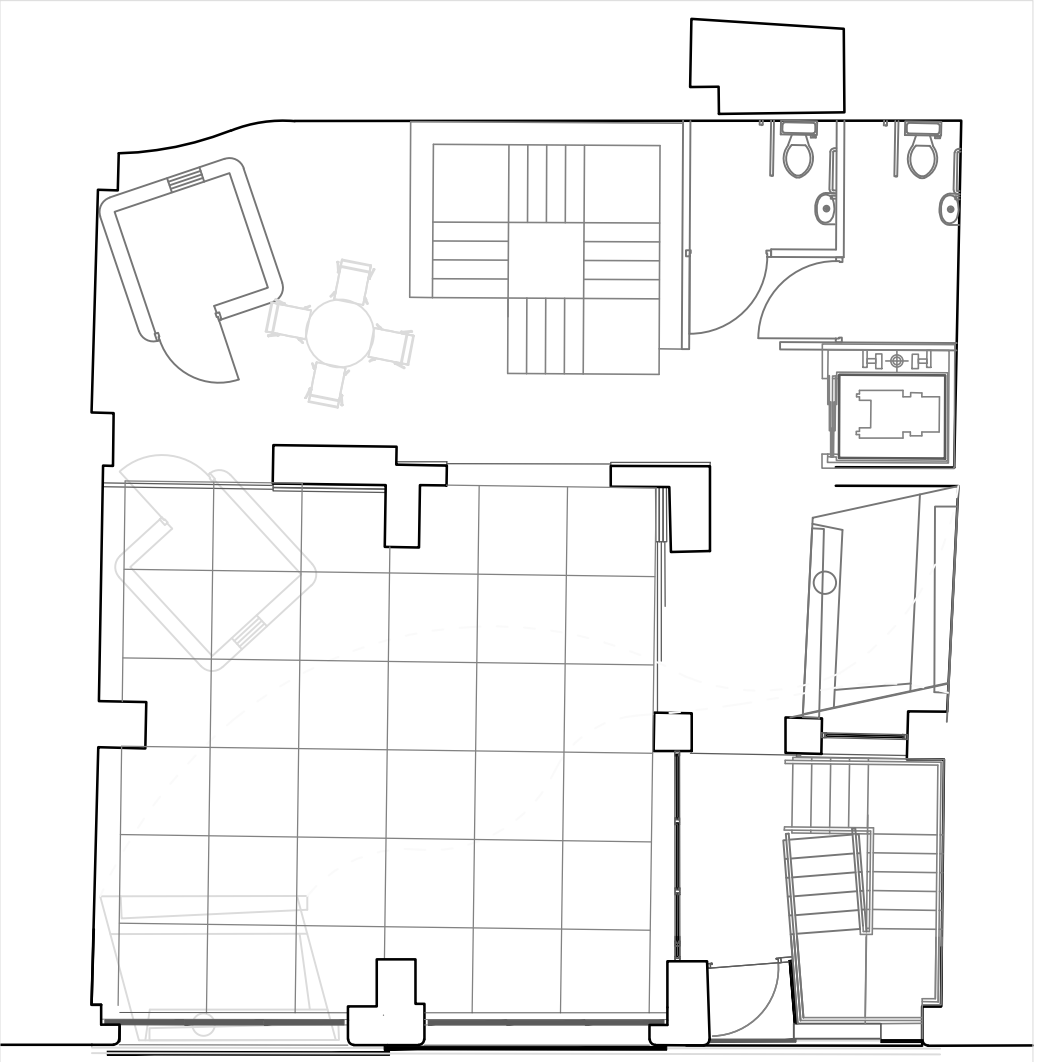

ground floor

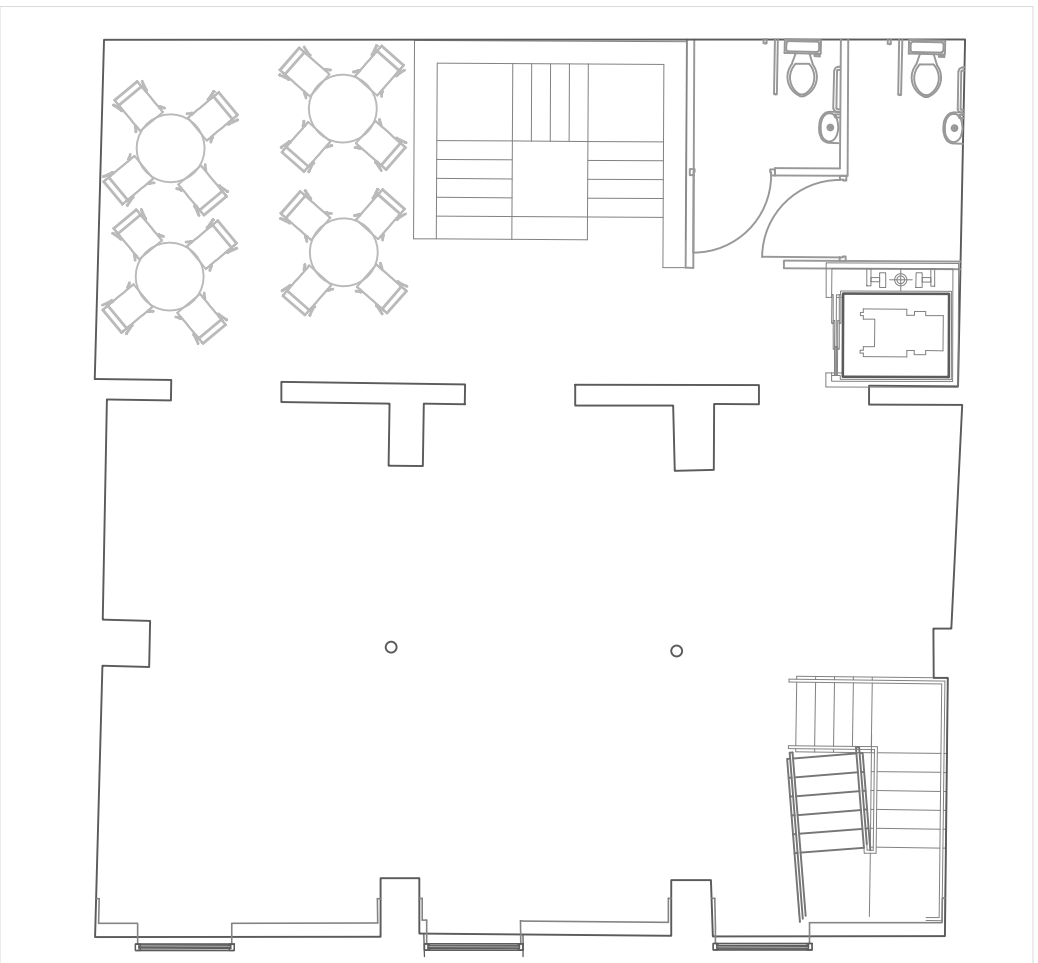

first floor

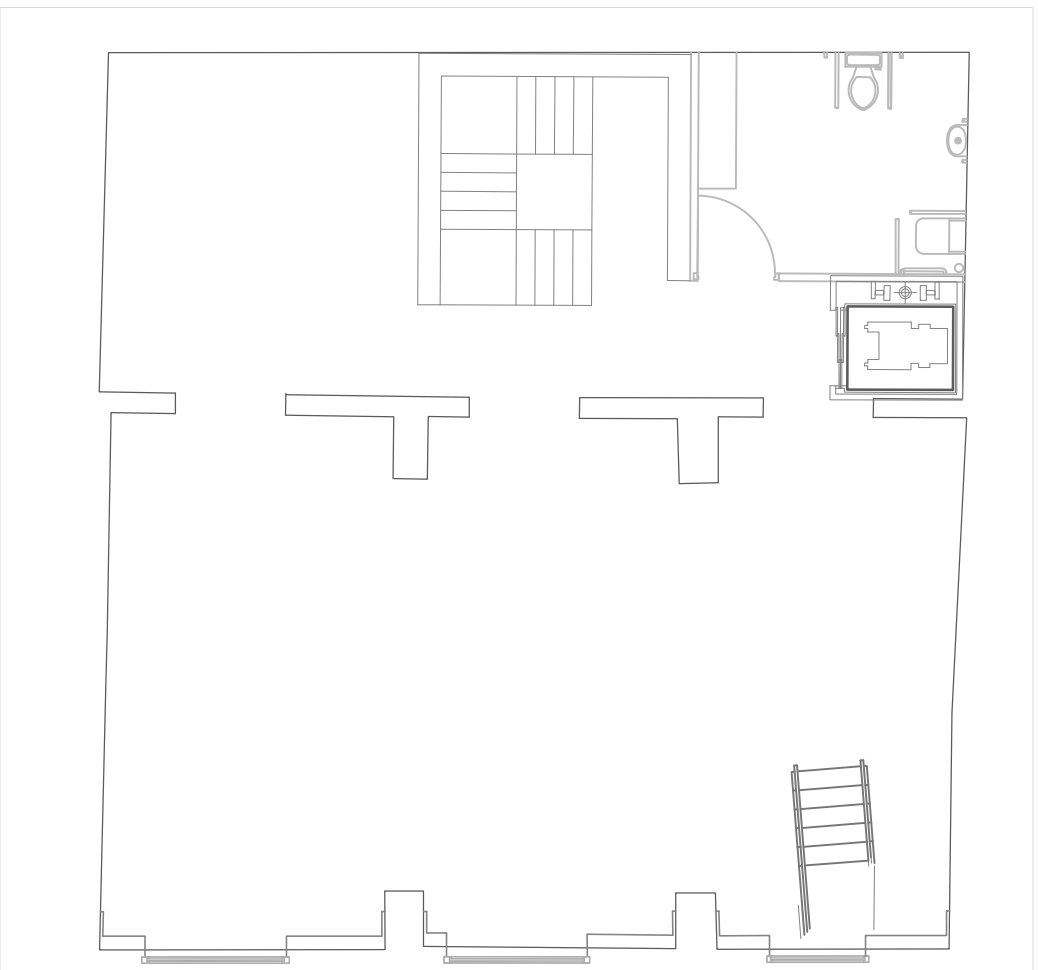

second floor

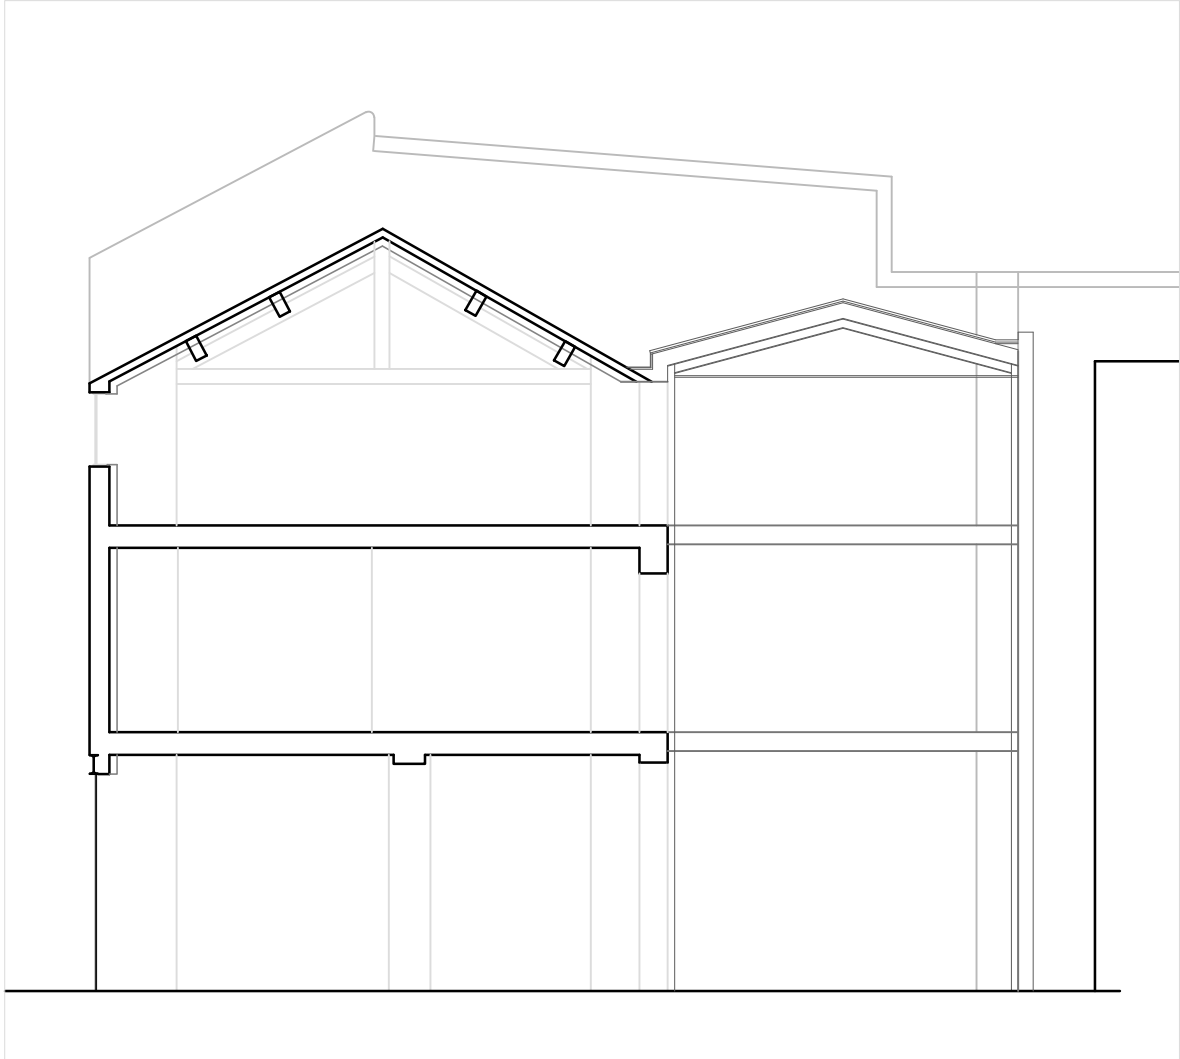

propsoed section



proposed elevation

3 corkland road, manchester, m21 8up | tel: 07976 793 795 | e-mail: charlie@red.coop | www:red.coop

project: madlab drawing: as proposed

drawing no:001.ga.03 rev:- date:14.4.14 scale:1:100

this drawing is the copyright of the designer and must not be reproduced or used without written permission