


Do not scale from this drawing. All information should be checked by the contractor on site before commencing work. Any discreprencies should be reported to the architect immediately. All rights are reserved and are not transferable. Unauthorised reproductions of this drawing are not permitted.

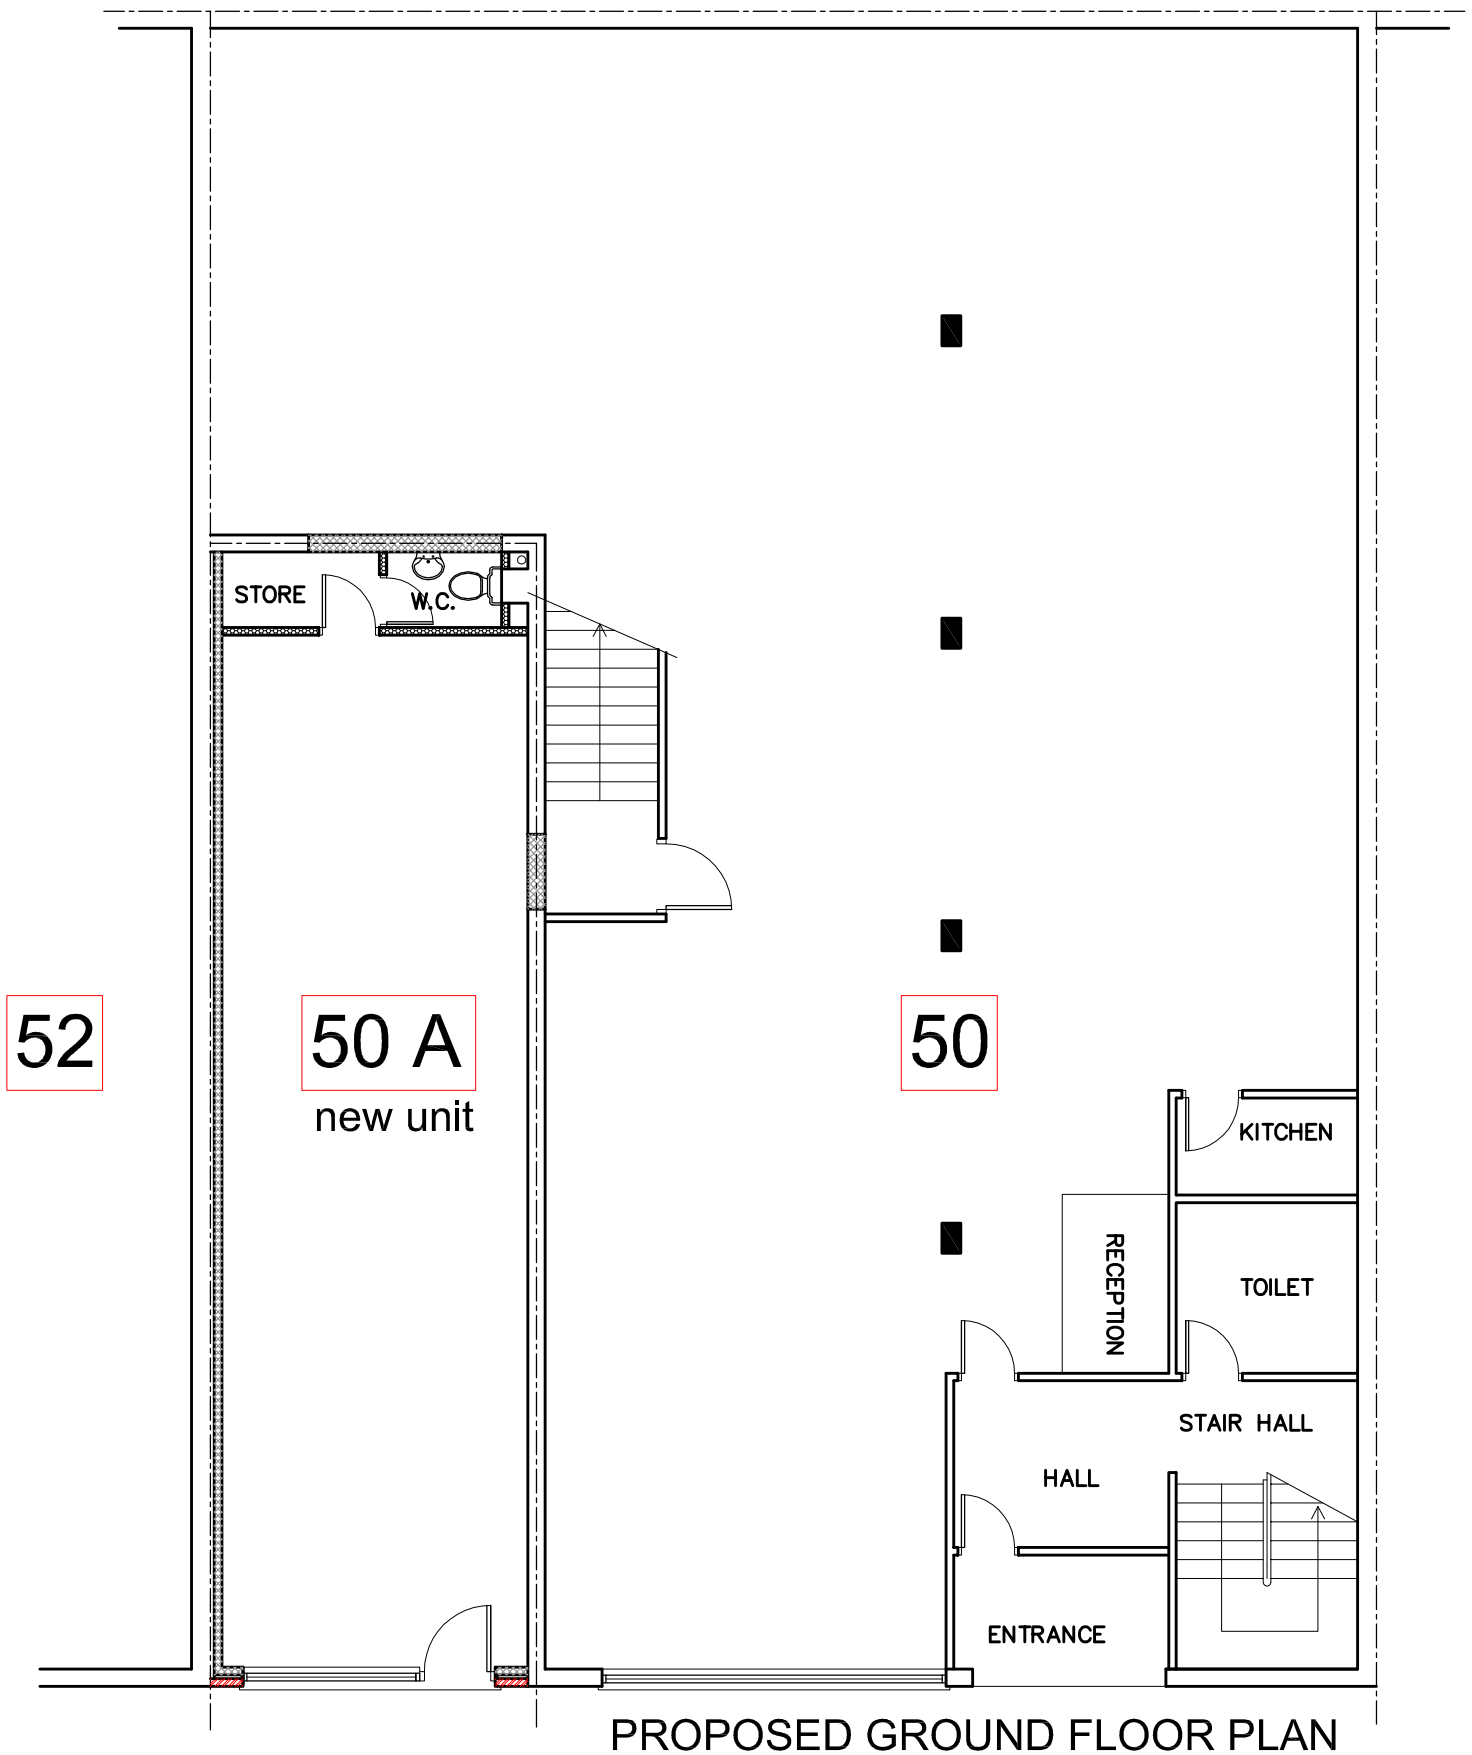

PROPOSED GROUND FLOOR PLAN

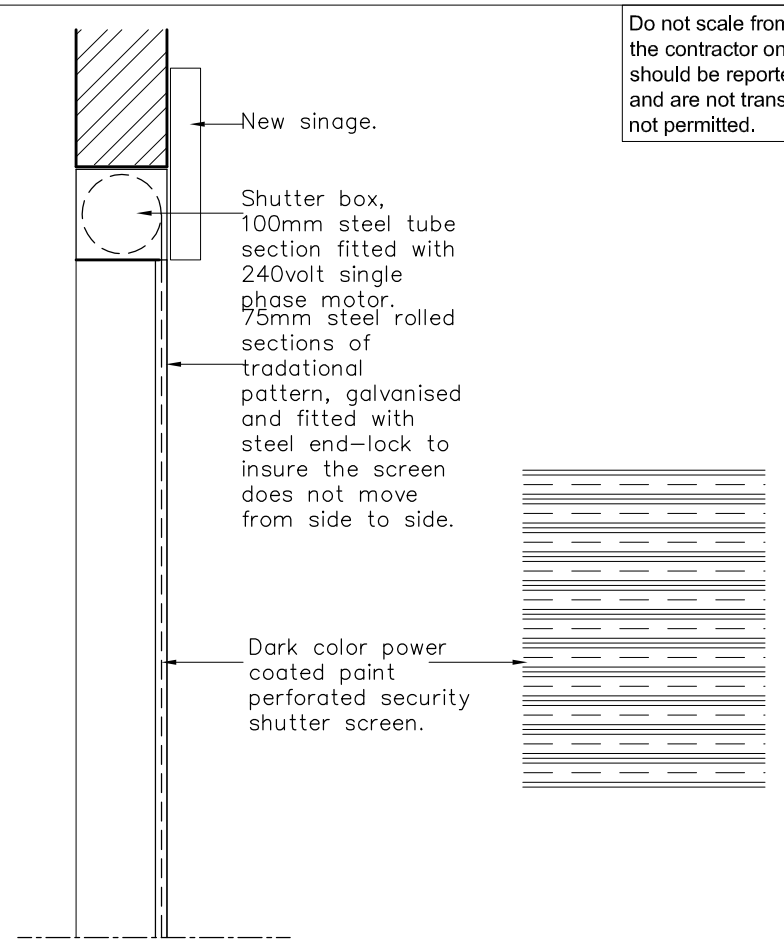

ROLLER SHUTTER DETAIL scale 1:25

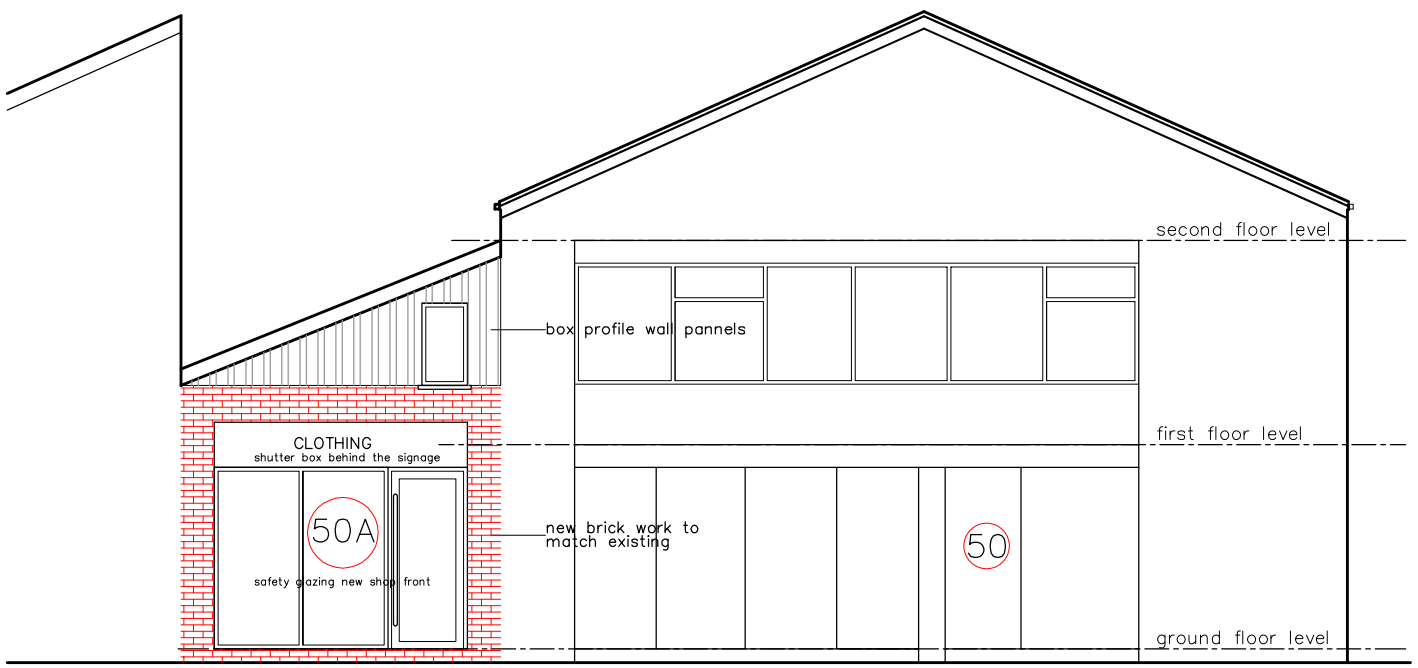

PROPOSED FRONT ELEVATION

PROJECT
Site @ 50 Broughton Street
Manchester M8 8NN

CLIENT
Unique Clothing

DRAWING TITLE
Proposed Plan

JOB No
-

DRAWING No
P-02

SCALE
1:100 A3

DATE
Mar. 2014

REVISION
-

DRAWN
NA

CHECKED BY

t: 0782 895 3405
e: niamat@hotmail.co.uk

na design