

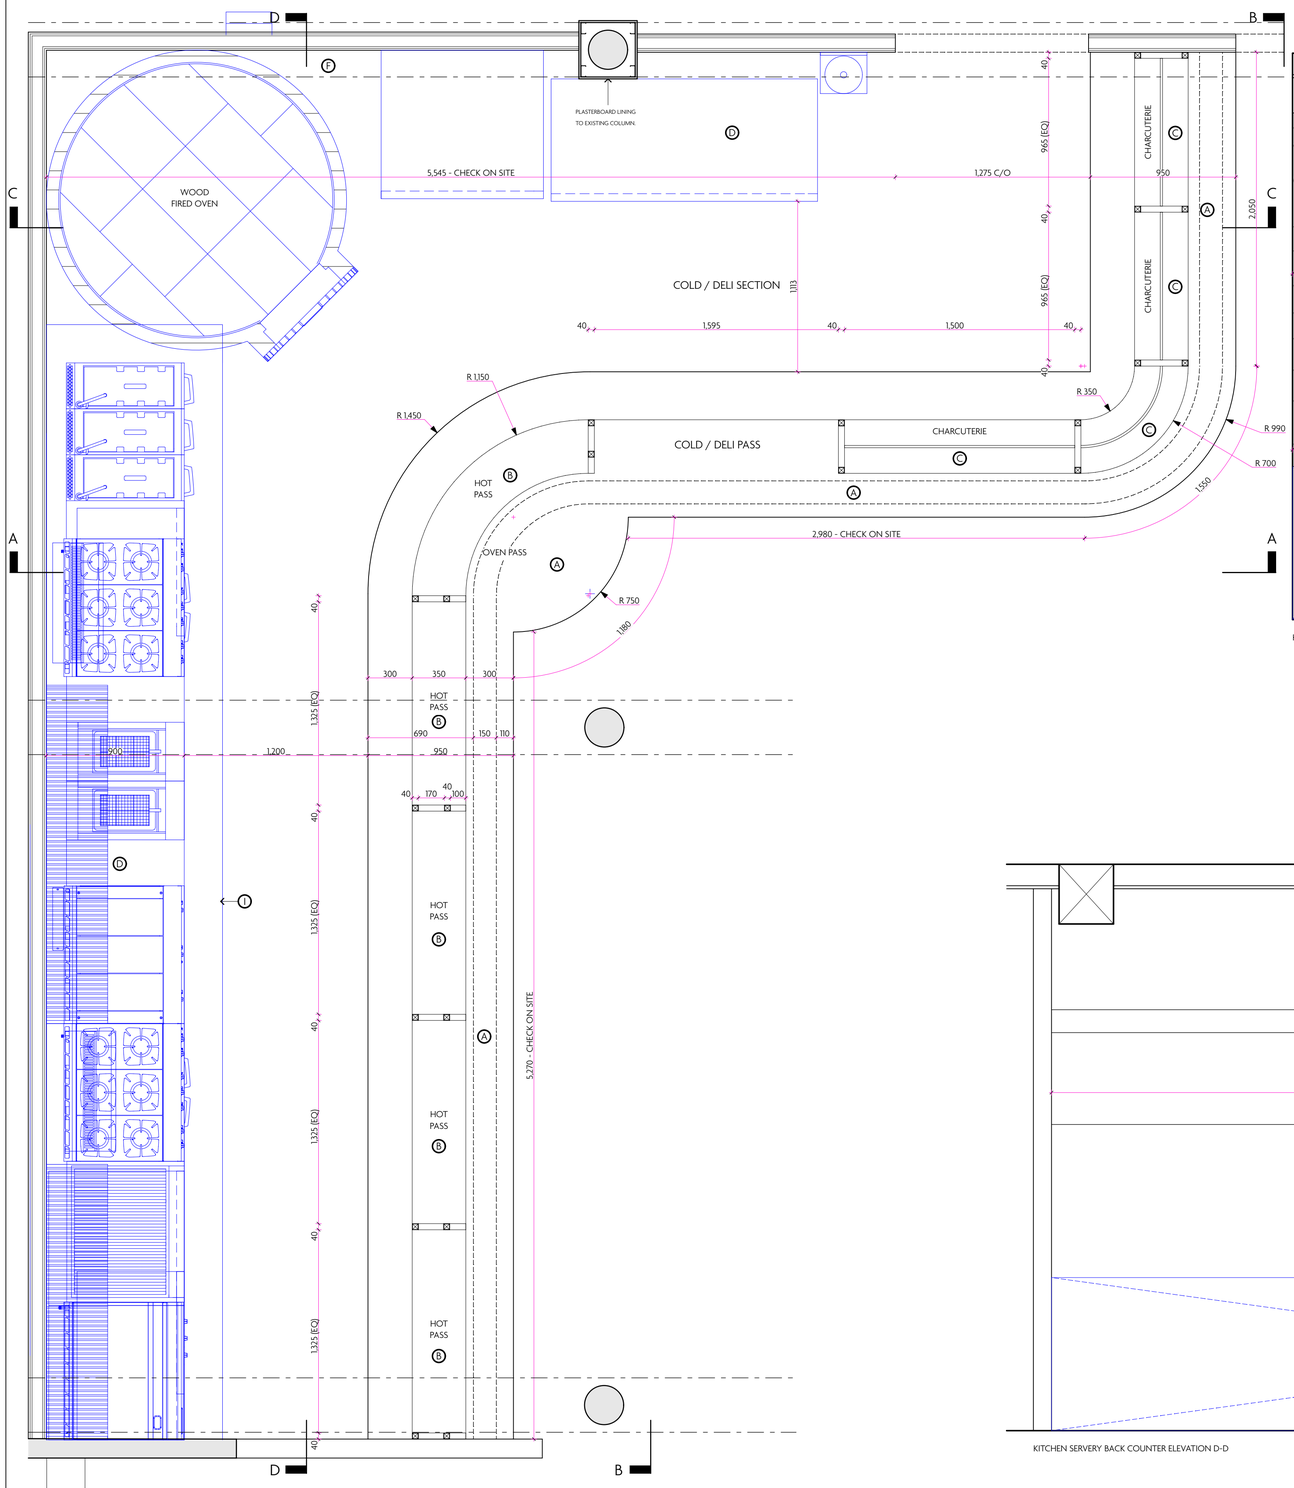


KITCHEN SERVERY PLAN

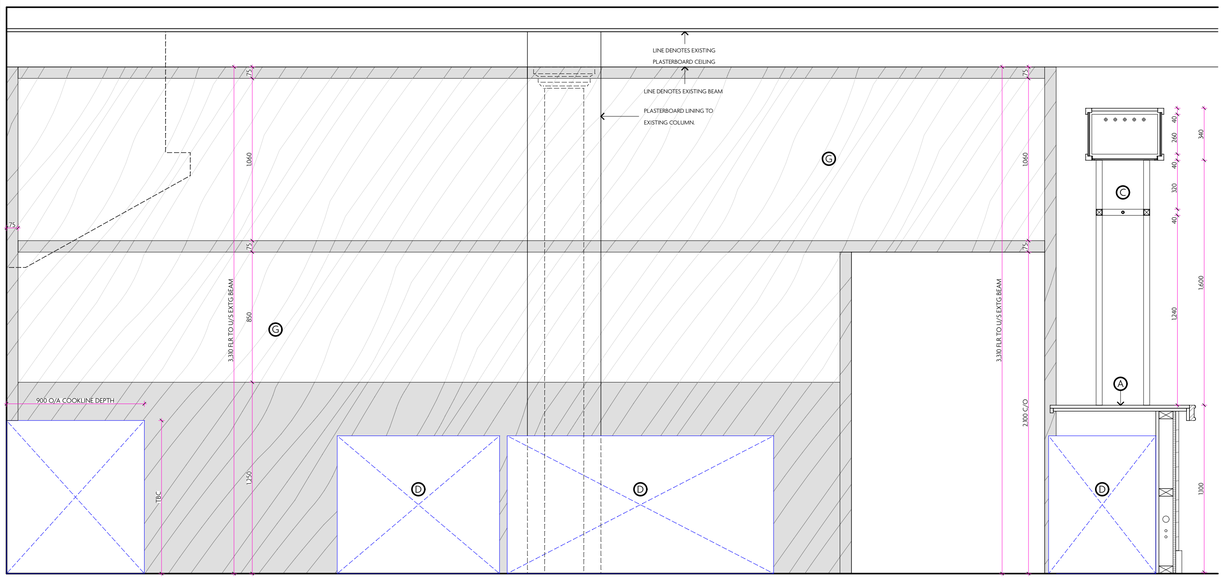

KITCHEN SERVERY BACK COUNTER ELEVATION C-C

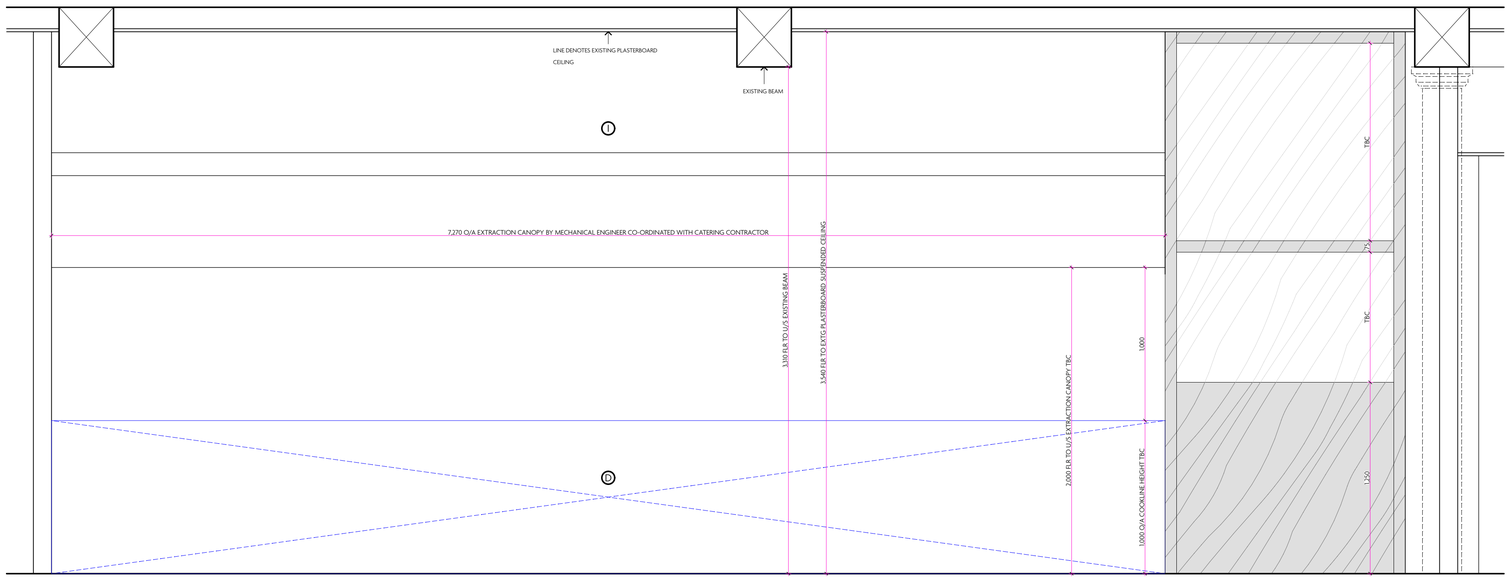

KITCHEN SERVERY BACK COUNTER ELEVATION D-D

NOTES

REV	DATE	REASON

REV	DATE	REASON
A	29/5/14	General revisions.

Macaulay Sinclair

PROJECT	Gusto, Lloyd Street, Manchester	**PROJECT NO.**	**3314**
TITLE	Kitchen Servery Plan & Back counter Elevations - Planning		
SCALE	1:20 at A1 / 1:40 at A3	**DRAWING NO.**	**05/02A**
DATE	05/05/2014 **DRAWN BY** NCM		

+44 (0)115 950 7313 STUDIO@MACAULAYSINCLAIR.COM
MACAULAYSINCLAIR.COM