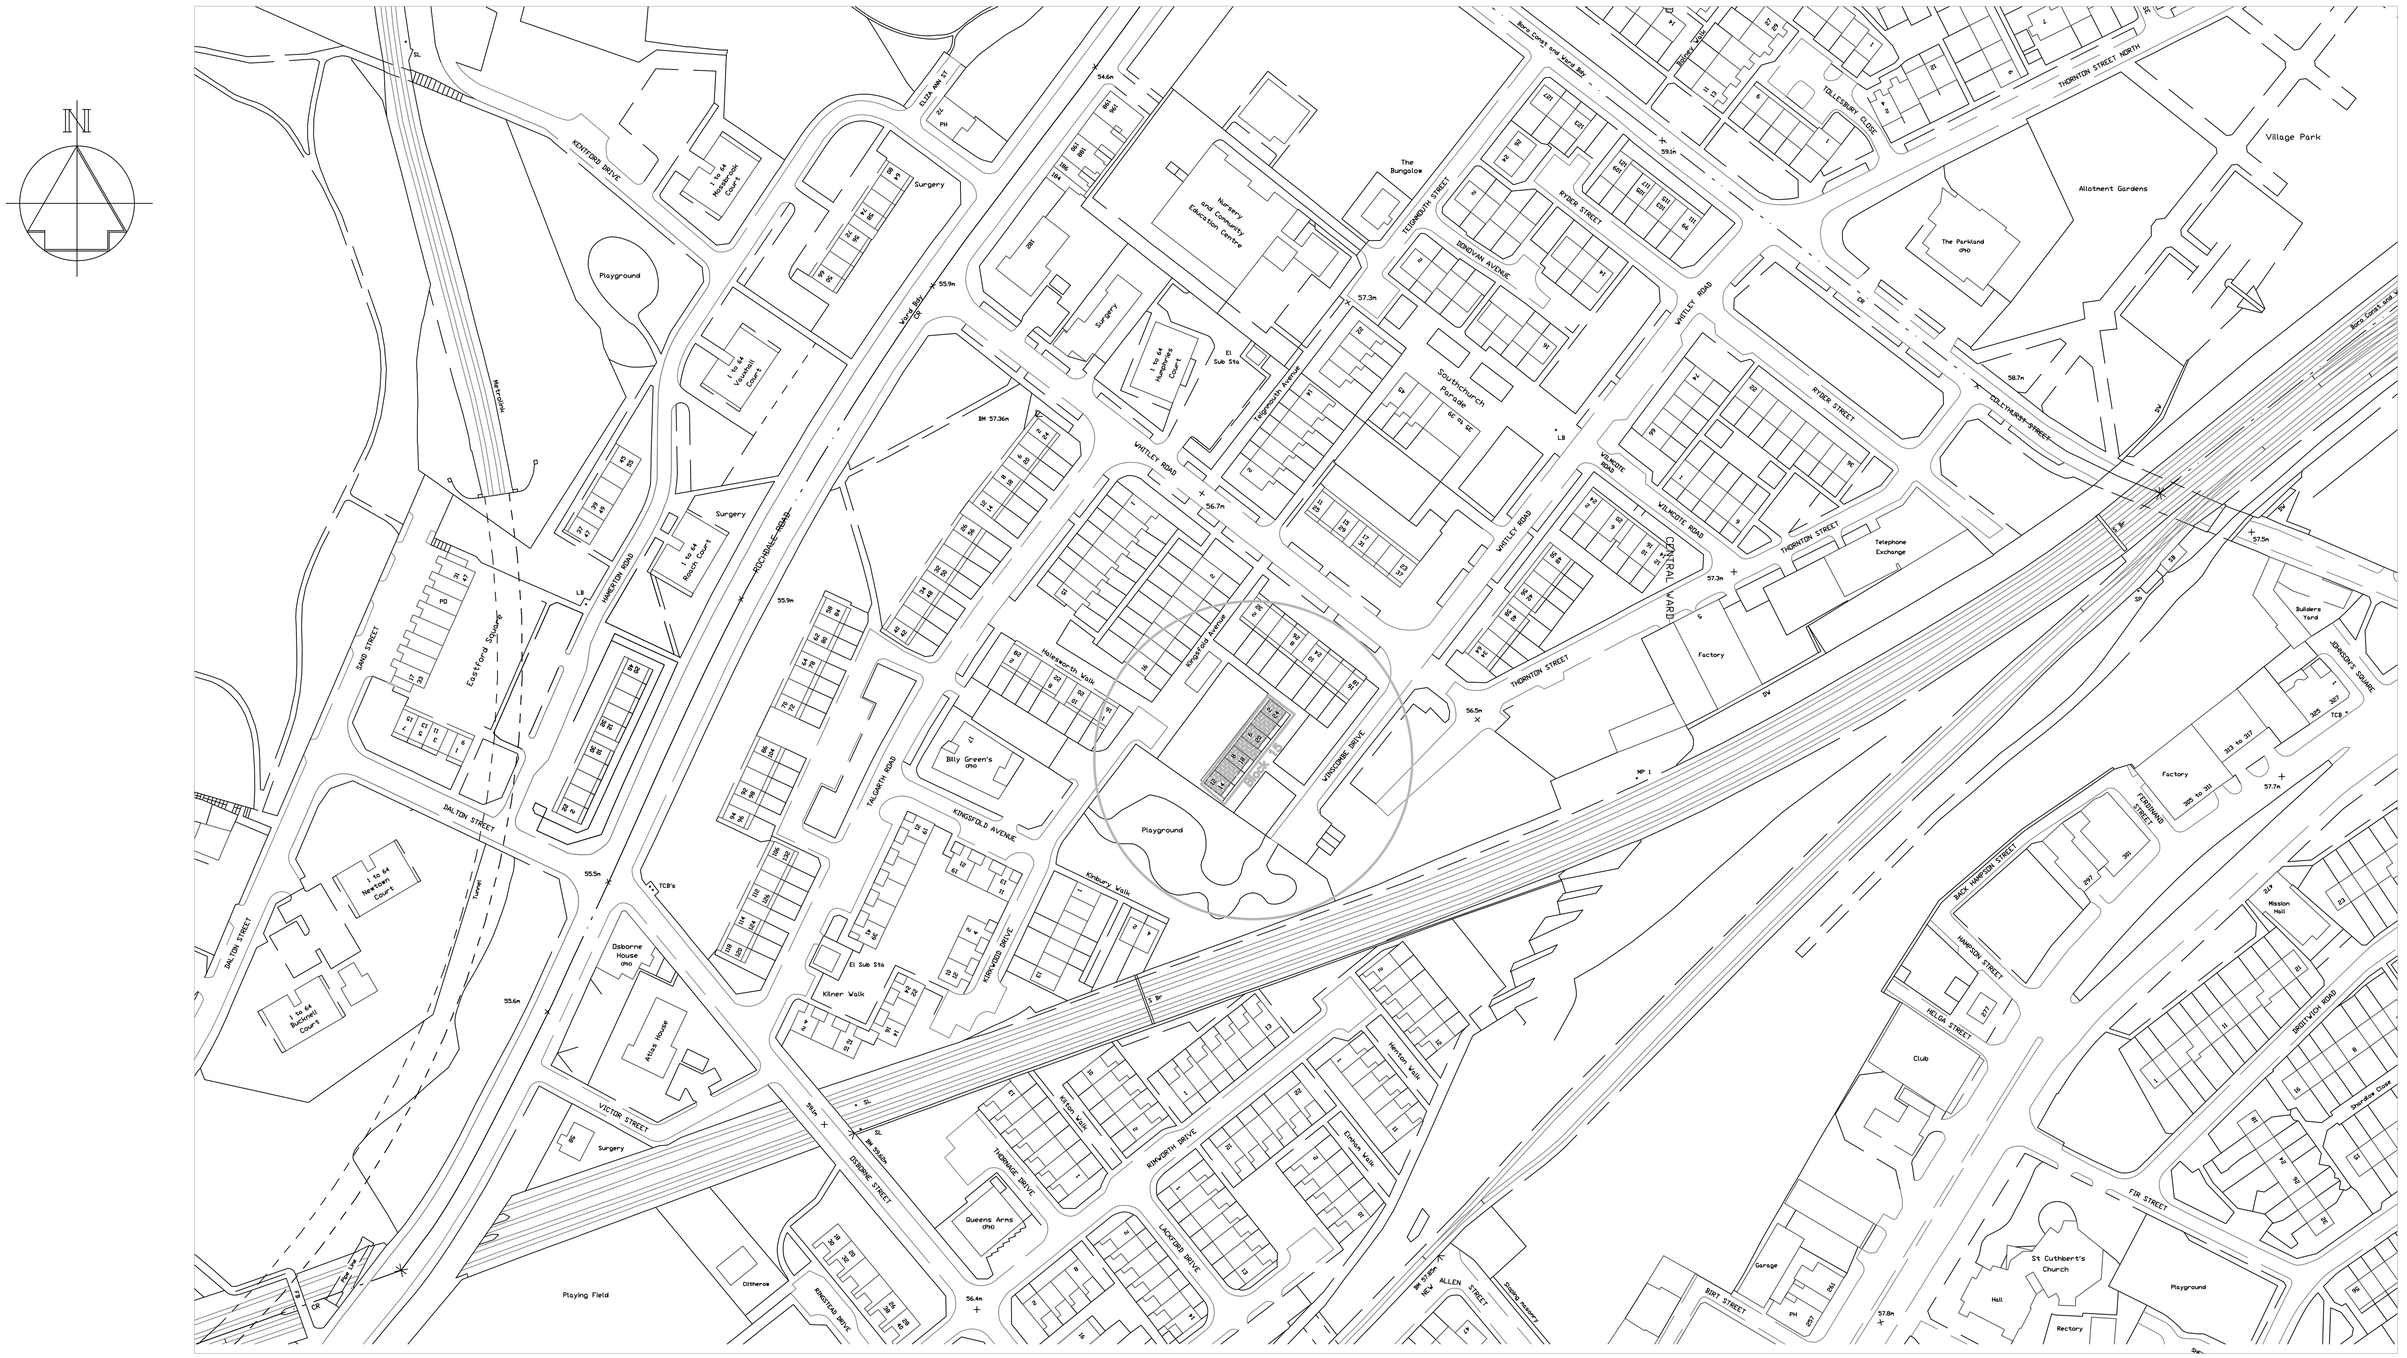

NOTES

1) Addresses of properties:–

Block 15 – 2–24 Winscombe Drive, Collyhurst.

BLOCKS TO BE DEMOLISHED SHOWN CIRCLED AND HATCHED

FOR ADDRESS DETAILS SEE NOTES

This drawing has been reproduced from the Ordnance Survey mapping with the permission of The Controller of Her Majesty's Stationery Office Crown copyright. Unauthorised reproduction infringes Crown copyright and may lead to prosecution or civil proceedings.

Rev	Description	Date	by	chkd

MANCHESTER CITY COUNCIL
Corporate Technical Services Group
4th floor Heron House
47 Lloyd St
Manchester
M2 5LE

JOB TITLE: COLLYHURST DEMOLITIONS

DRAWING TITLE: SITE LOCATION PLAN - Block 15

COMPUTER FILE	DATE	SCALE	DRAWN	CHECKED
	June. 2014	1:1000@A1	ML	

JOB NO.	DRAWING NO.	REVISION
HO39770	99/SP015	