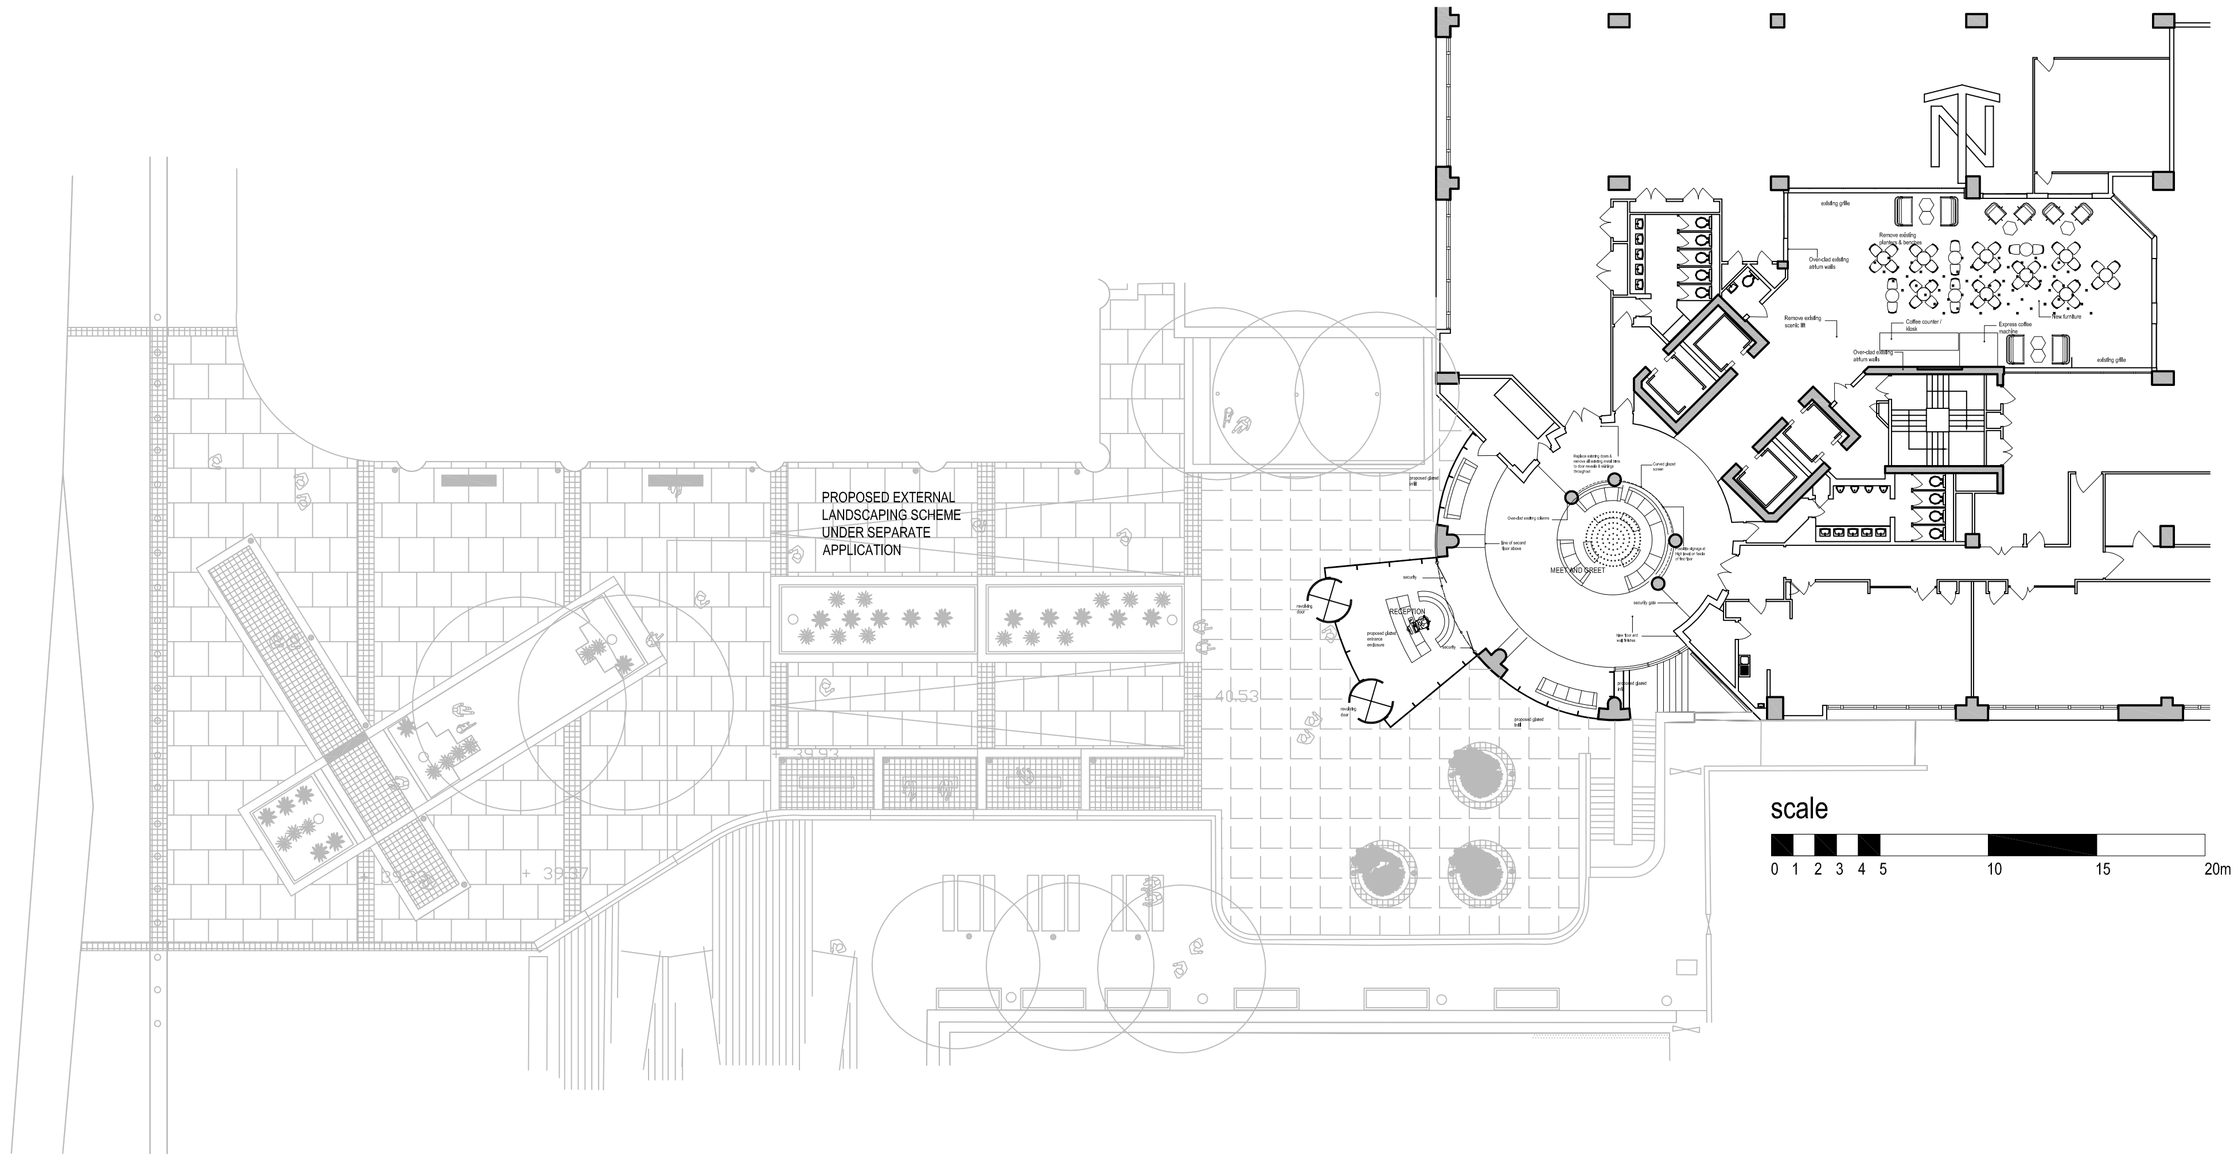
PROPOSED EXTERNAL
LANDSCAPING SCHEME
UNDER SEPARATE
APPLICATION
40.53
existing gates
existing gates
existing gates