THIS DRAWING AND CAD DATA THEREIN IS PROTECTED BY COPYRIGHT
AND MUST NOT BE COPIED OR REPRODUCED
WITHOUT THE WRITTEN CONSENT OF
DLG ARCHITECTS
©
NO DIMENSIONS ARE TO BE SCALED FROM THIS DRAWING.
USE FIGURED DIMENSIONS ONLY.
ALL DIMENSIONS AND SIZES ARE TO BE CHECKED ON SITE
AND ANY DISCREPANCIES REPORTED TO THE ARCHITECT
PRIOR TO INITIATION OF ANY WORKS.

THIS DRAWING IS FOR DESIGN PURPOSES ONLY
AND IS SUBJECT TO DETAILED SITE AND/OR
BUILDING SURVEYS.


ALL AREAS ARE SUBJECT TO MEASUREMENT ON SITE,
THESE ARE NOT DEEMED TO BE NET LETTABLE OR
DEMISE AREAS.

THESE PROPOSALS ARE SUBJECT TO VERIFICATION
OF ALL LEGAL OWNERSHIPS AND ASSOCIATED
TENANT AGREEMENTS.


THESE PROPOSALS ARE SUBJECT TO ALL
NECCESSARY LOCAL AUTHORITY APPROVALS AND
STATUTORY CONSENTS.


THESE PROPOSALS ARE SUBJECT TO ALL
NECCESSARY STRUCTURAL AND BUILDING SERVICES
INVESTIGATIONS AND RELATED STRUCTURAL
AND M&E DESIGN.

THESE PROPOSALS ARE SUBJECT TO AGREEMENT OF
A FIRE STRATEGY.

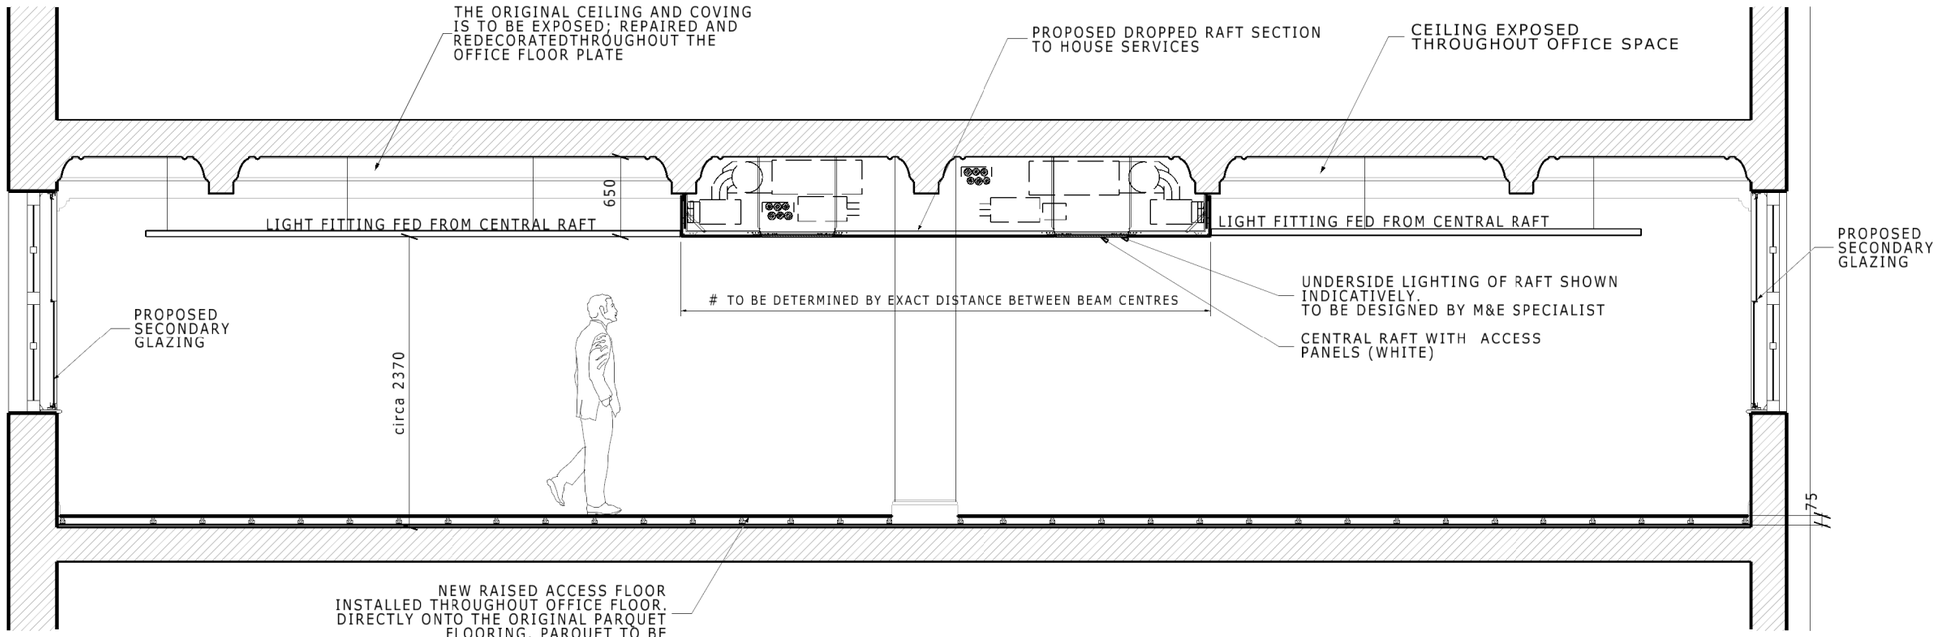


SECTION BB

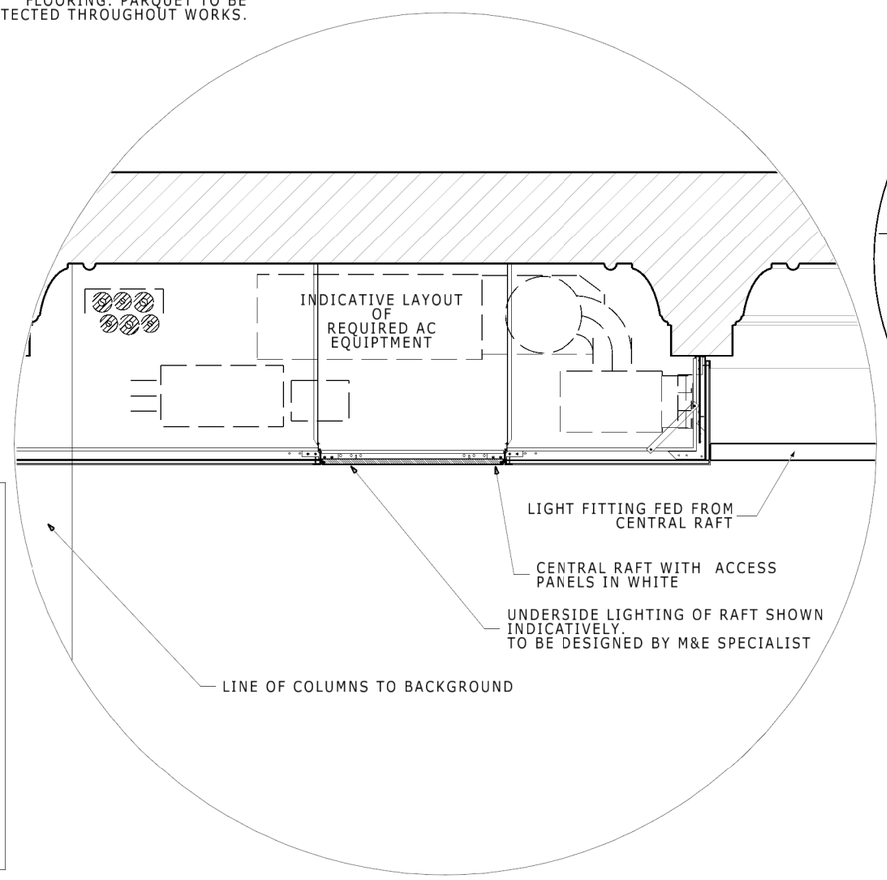

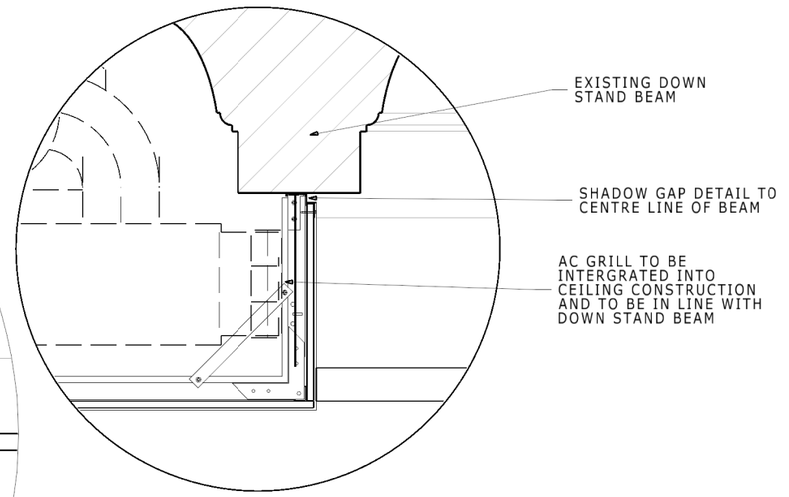

DETAILS @ 1:10 & 1:20

SHADOW GAP BETWEEN THE RAFT AND DOWN STAND JUNCTION

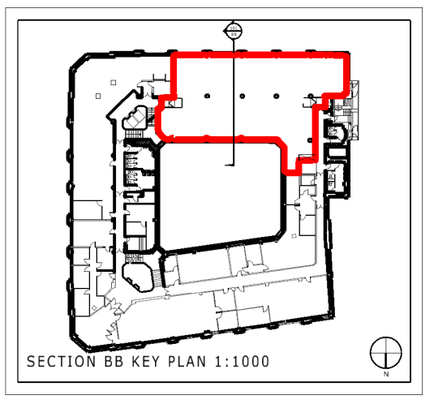

REV DESCRIPTION INITIALS/ DATE

Job Name
SWIP
SUNLIGHT HOUSE
QUAY STREET
MANCHESTER

Drawing Title
FIFTH FLOOR - SUITE 501
PROPOSED CROSS SECTION B-B

Status
LISTED BUILDING CONSENT

Date	Sheet By	Scale @ Size
APR'14	SP	1:50@A3

Job Number	Code	Drawing Number	Rev
3933	PL	- 007	_

DLG Architects LLP
One Brewery Wharf
Waterloo Street
Leeds LS10 1GX

t +44(0)113 2471 222
f +44(0)113 2204 520
leeds@dlgarchitects.com

dlgarchitects.com

dlg architects