
GENERAL NOTES


1 All heights, levels, sizes and dimensions to be checked on site before the start of the works
2 The manufacturer's recommendations are to be followed in respect of the application of all products and any discrepancies between those recommendations and any other requirements of the specification and/c drawings shall be notified to the Contract Administrator.
3 All debris and waste material to be removed from site and the site shall be left clean and tidy.
4 All works to comply with British Standards and relevant health and safet legislation.

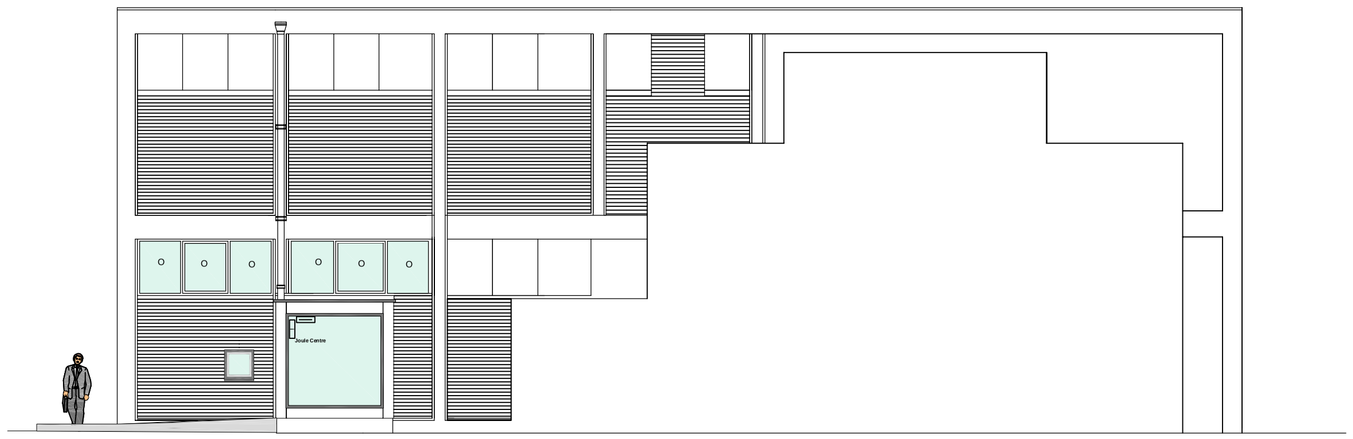


EXISTING NORTH ELEVATION




EXISTING WEST ELEVATION

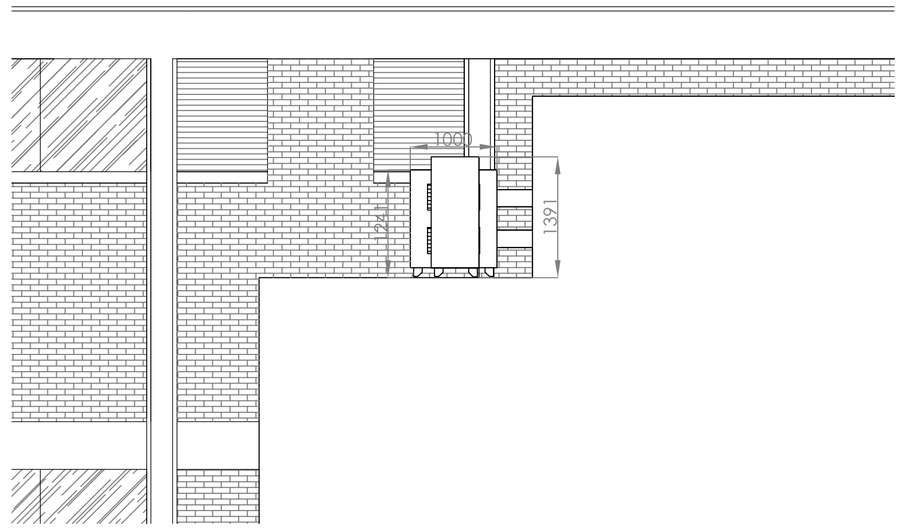

WEST ELEVATION VIEW (SCALE 150)

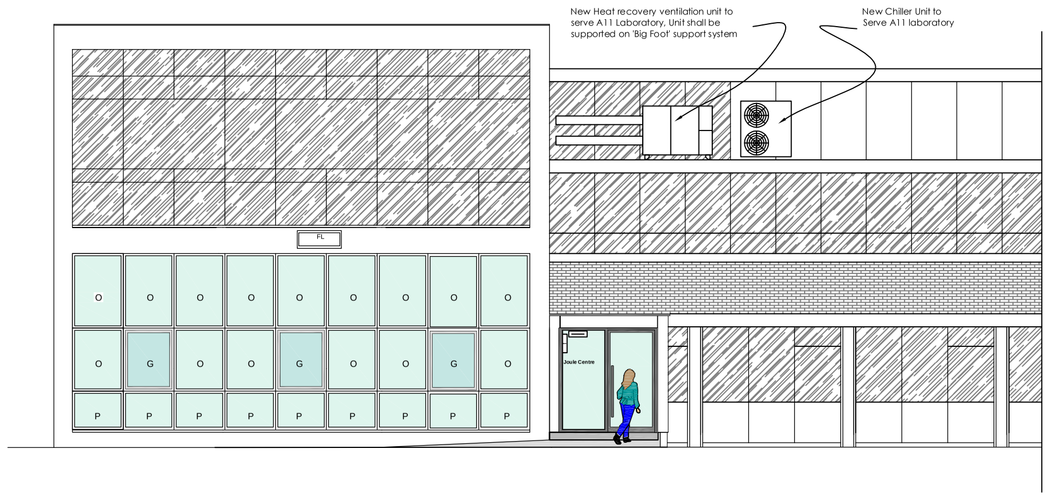


PROPOSED NORTH ELEVATION

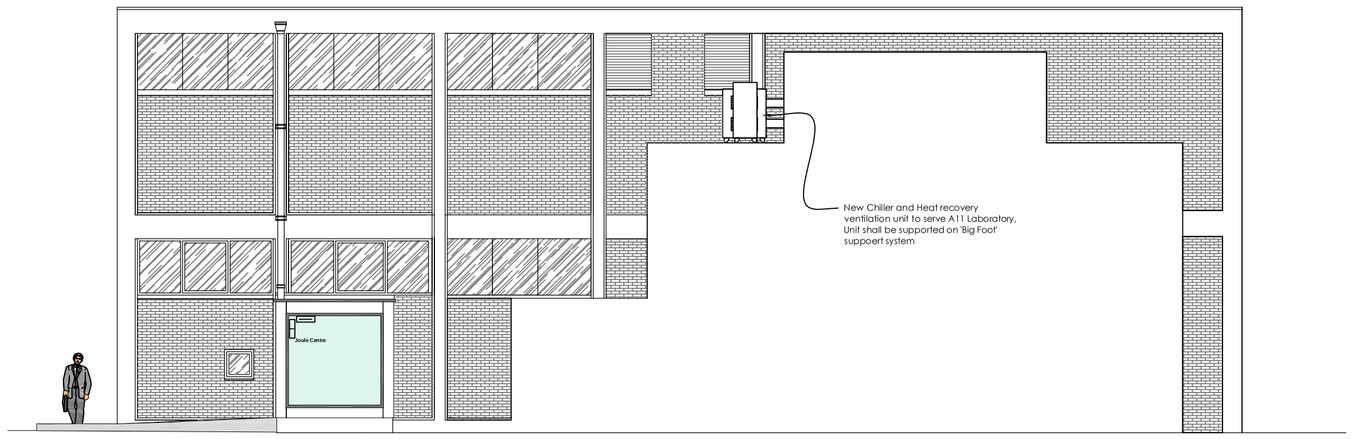


PROPOSED WEST ELEVATION



NORTH ELEVATION VIEW (SCALE 1:50)

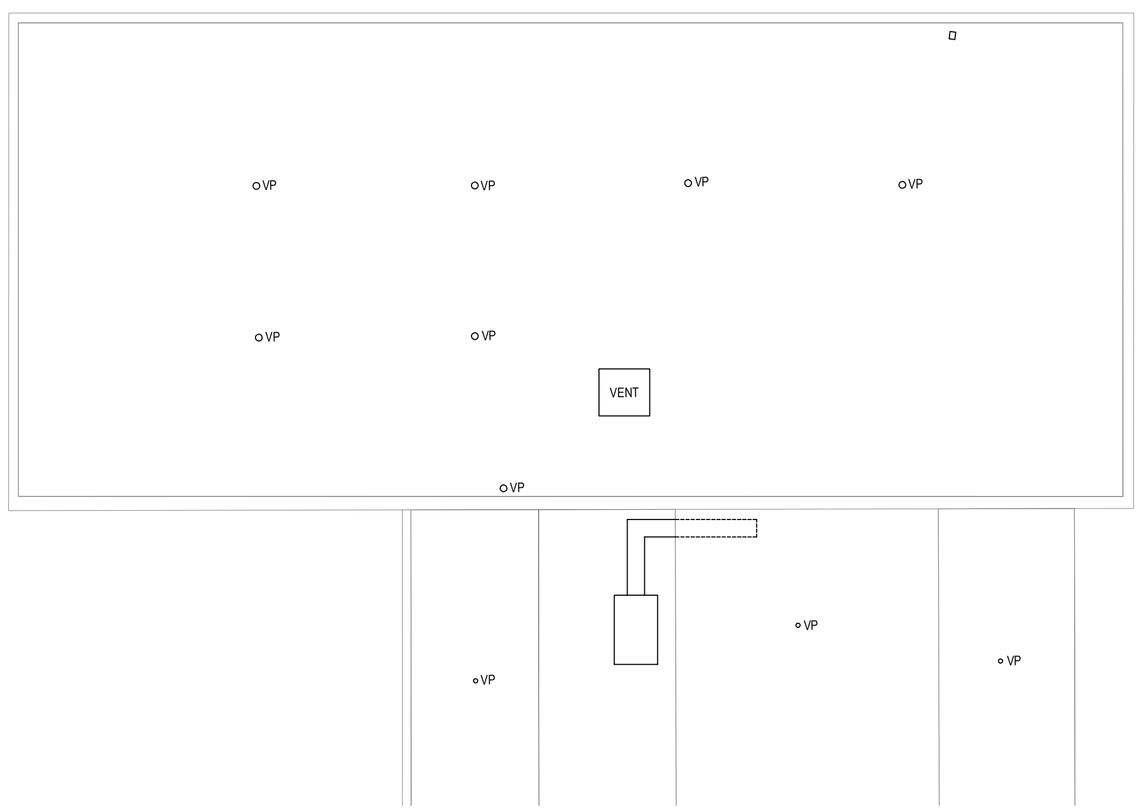

PROPOSED ROOF PLAN (SCALE 1:100)

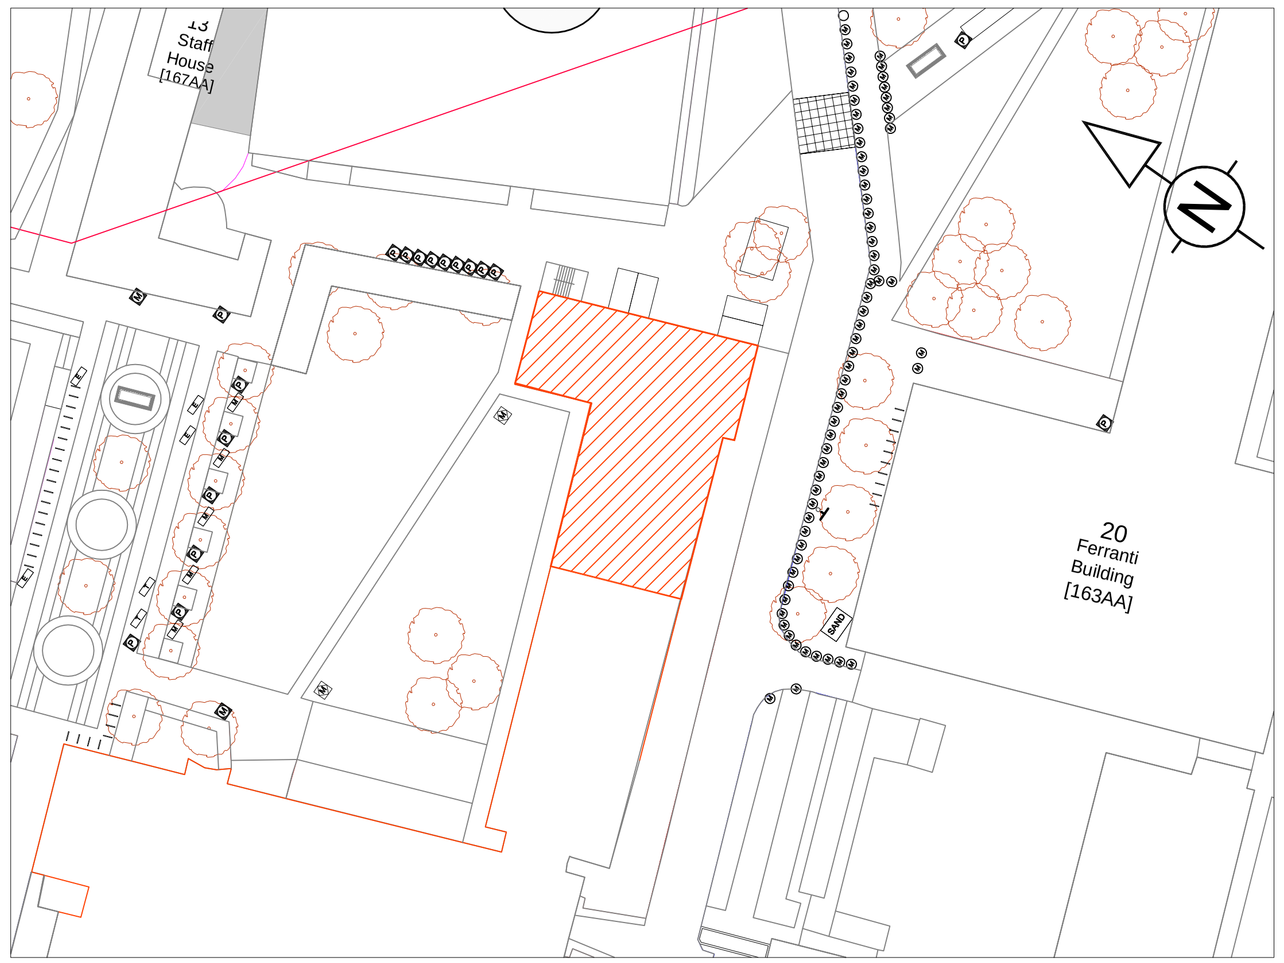

SITE PLAN (SCALE 1:500)

sdaconsulting
construction consultants
SDA CONSULTING LLP
EDWARD HOUSE
DEVA CENTRE
TRINITY WAY
SALFORD
MANCHESTER
M3 7BE
TEL: 0161 819 5252
FAX: 0161 834 6733

JOB TITLE
PARISER BUILDING ROOM A.11 REFURBISHMENT
UNIVERSITY OF MANCHESTER

CLIENT
UNIVERSITY OF MANCHESTER

DRAWING REF.
ELEVATIONS & PLAN VIEW
PLANNING

SCALE	DATE	DRAWN	CHECKED
1:50 @ A1	FEB 2014	PB	RB

REV. SUFFIX

DRAWING NO.
1679.005