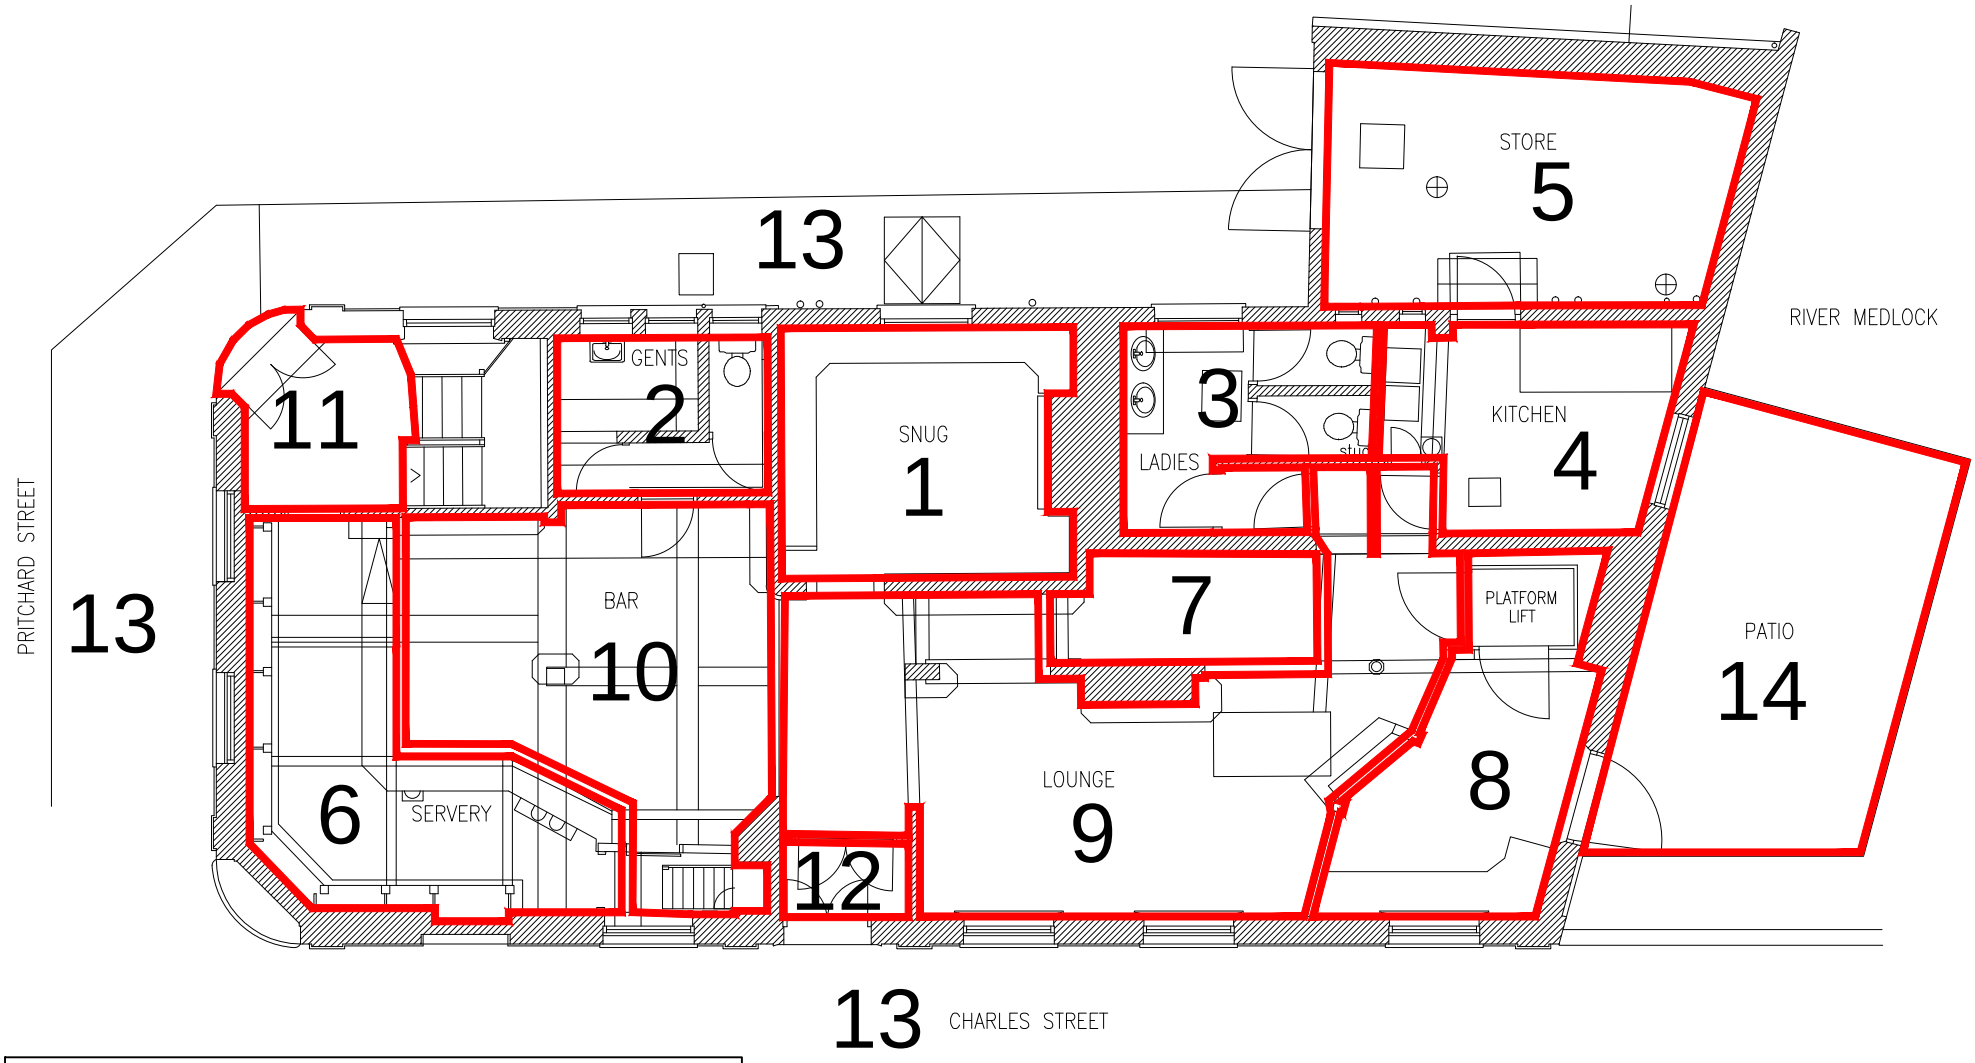


Ground Floor - Reference Plan