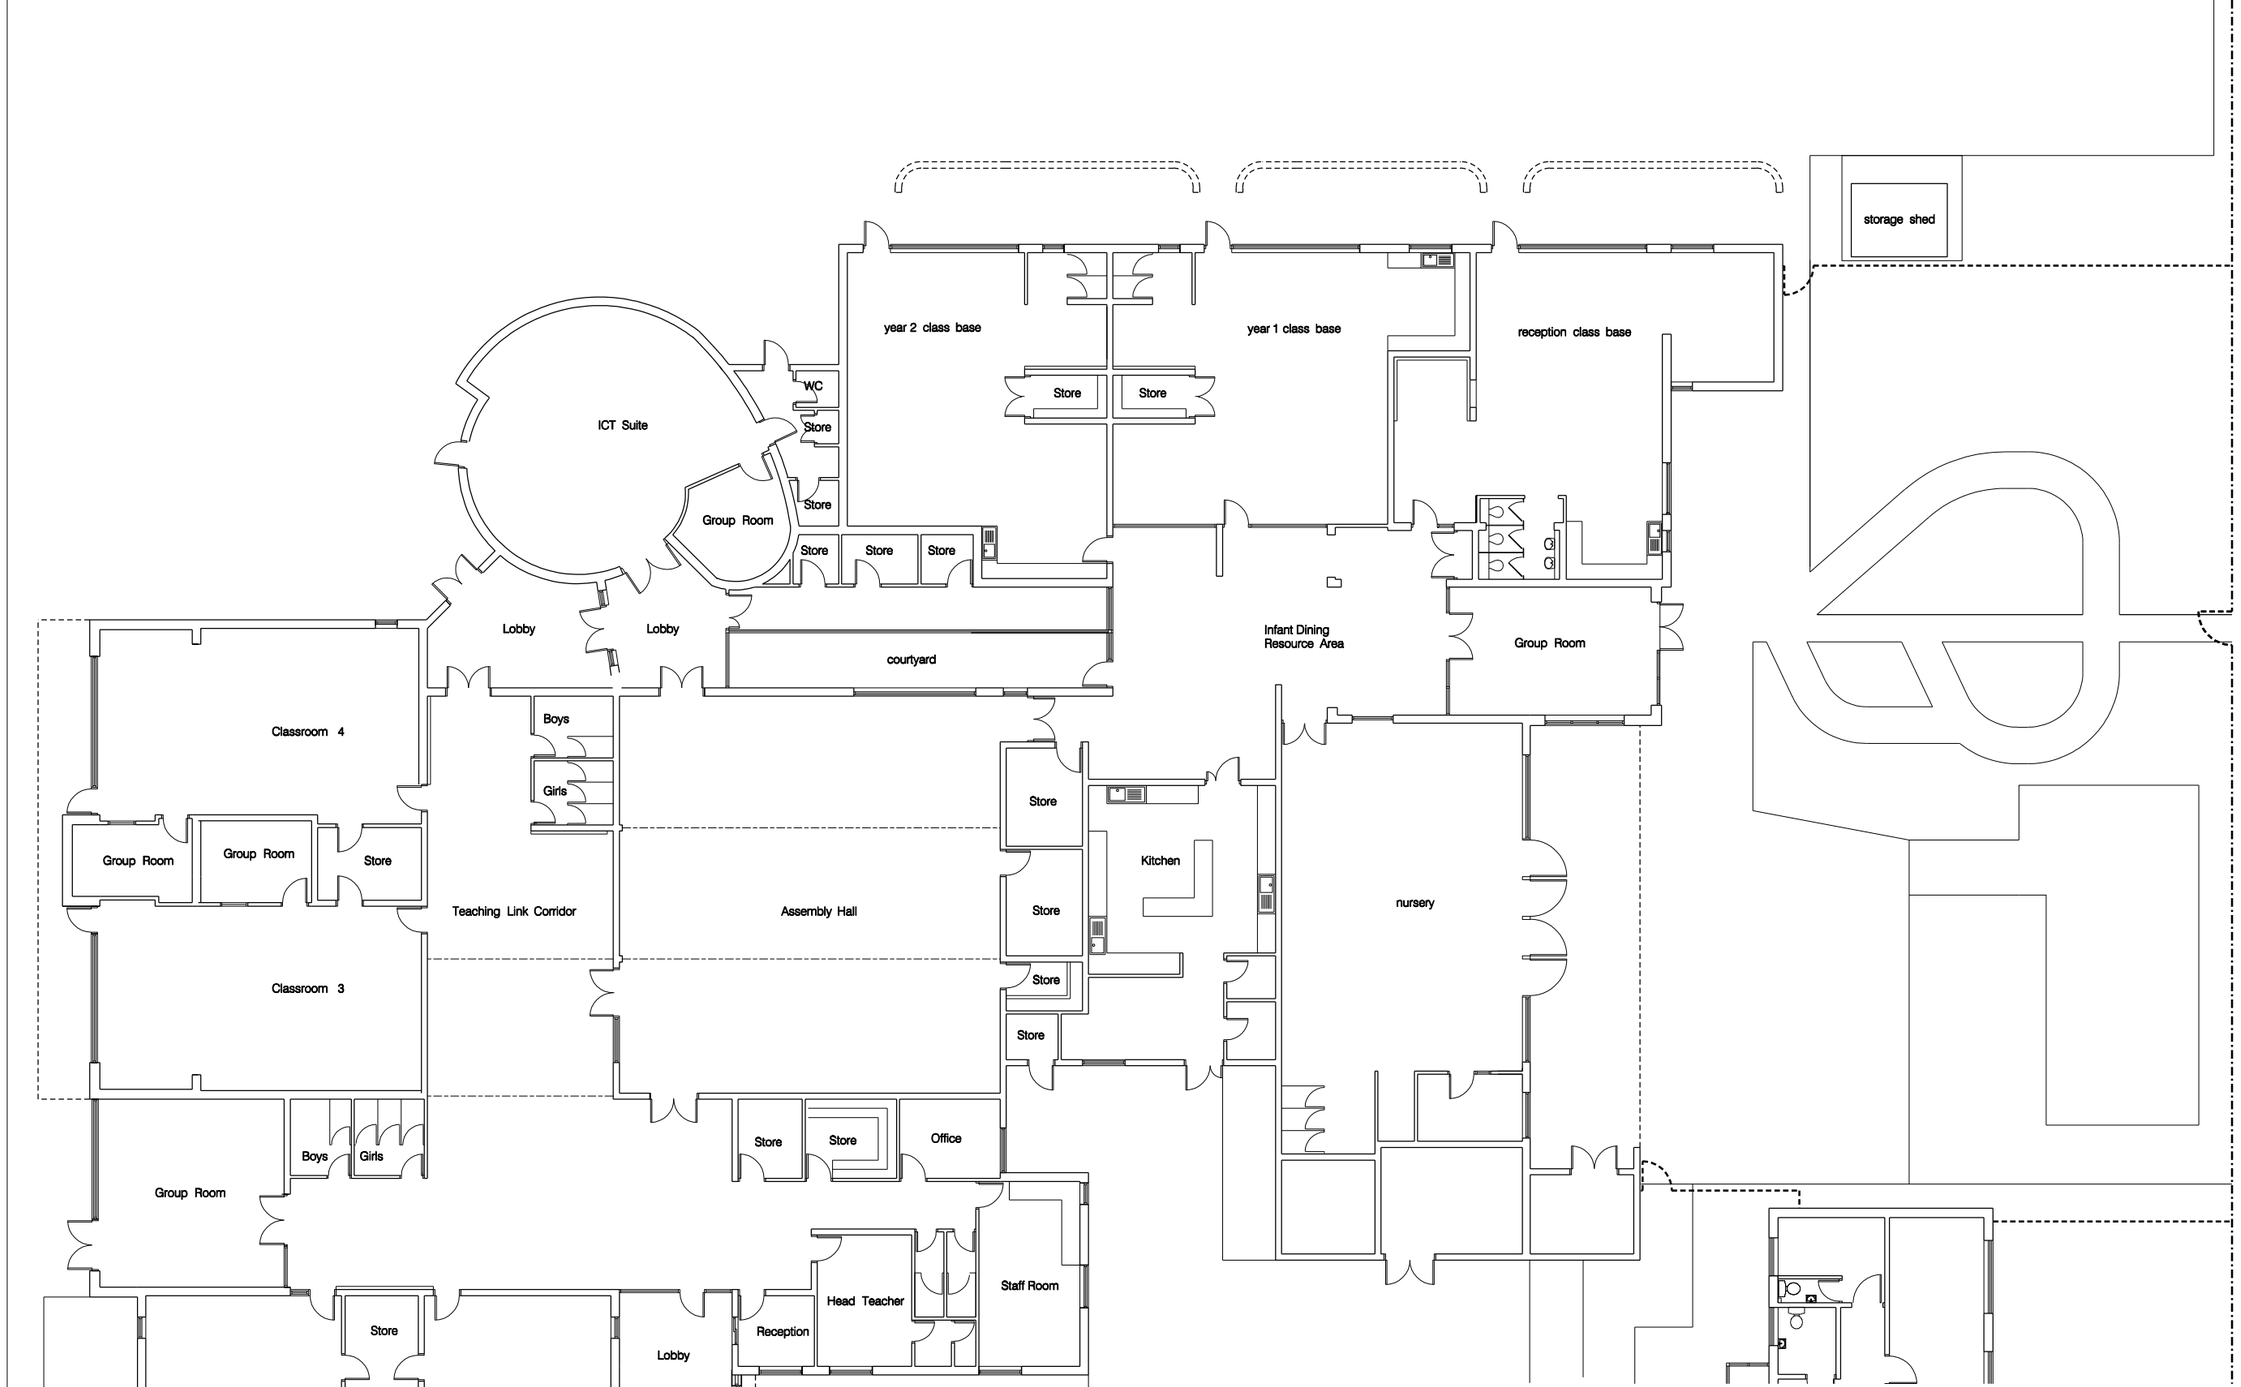

ORIGINAL DRAWING SIZE A3

Project
School of The Resurrection, Beswick
Extension & Adaptations to Main Entrance Lobby

Title
Plan of Whole School

Scale	Date
1 : 200	March 2014
Drwg No 4636 /P02	Drawn

GREENHALGH and WILLIAMS
Architects and Building Surveyors

Bolton Office.
Darbyshire House
460 Manchester Road
Bolton
BL3 2NU
Tel : 01204 361024
Fax : 01204 380469

Dunstable Office.
Tel : 01582 475095
Fax : 01582 475335