
Do not scale from drawing
Dimensions are to be checked on site
If in doubt please ask

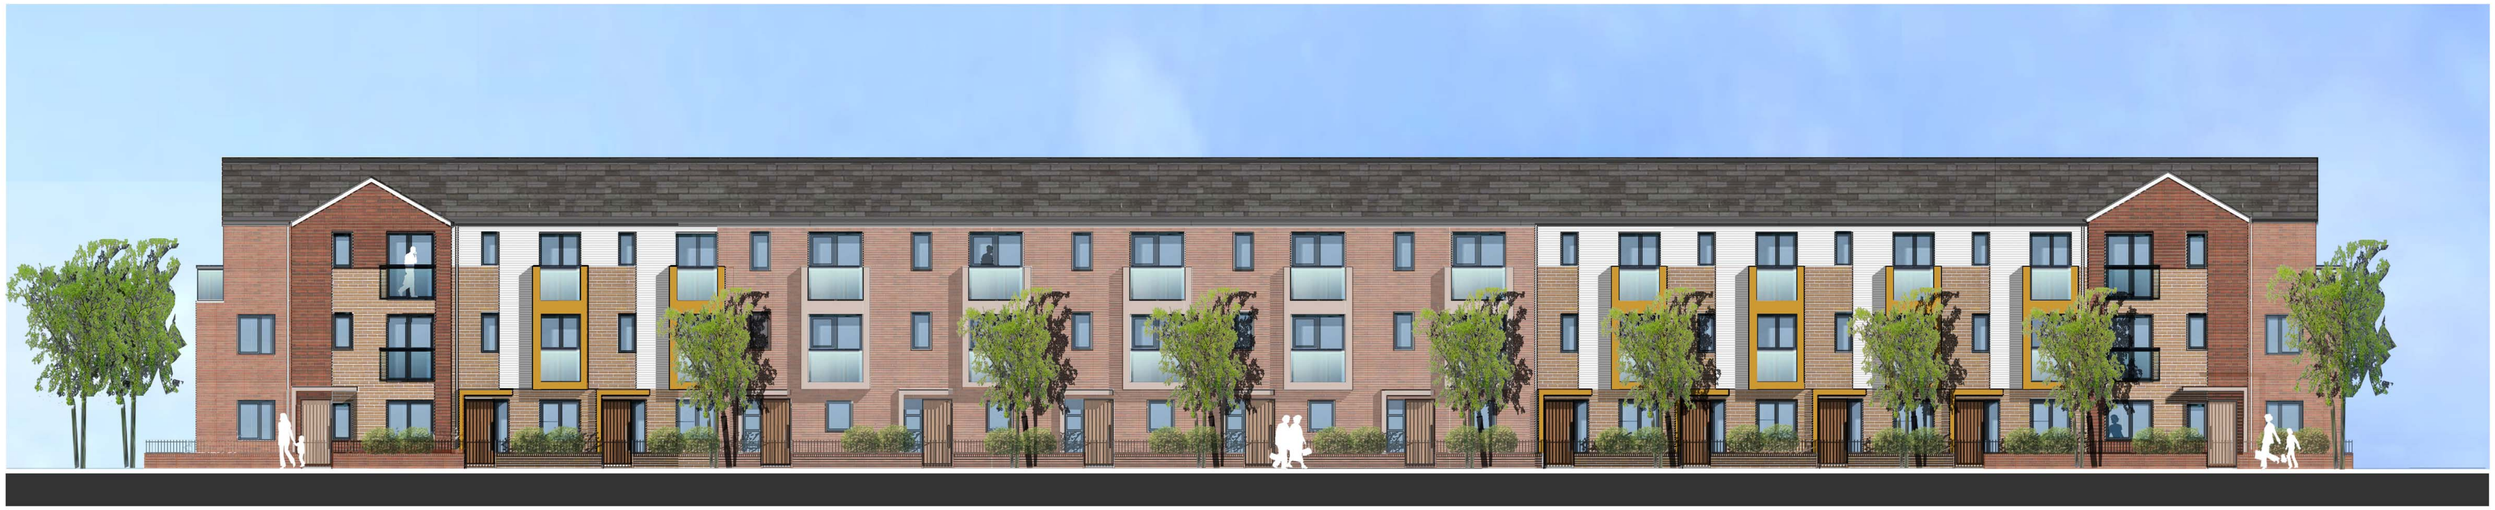

TERRACE FRONT ELEVATION
TERRACE B



TERRACE REAR ELEVATION
TERRACE B

S4B

BRUNSWICK PFI

Proposed Terrace Elevations
13 Residential Units, Upper Brook Street
Phase AJ1- Terrace B

Drwg. No: **7550** (05) 011 Rev:B
Date : 12 02 14 Scale: Varies @ A1 Checked by :

buttress fuller alsop williams · architects
31-33 Princess Street, Manchester, M2 4BF · telephone + 44 (0)161 236 3303
fax + 44(0)161 236 3603 · web site:www.bfaw.co.uk · email:contact@bfaw.co.uk
Buttress Fuller Alsop Williams Ltd is Registered in England and Wales: 5363573