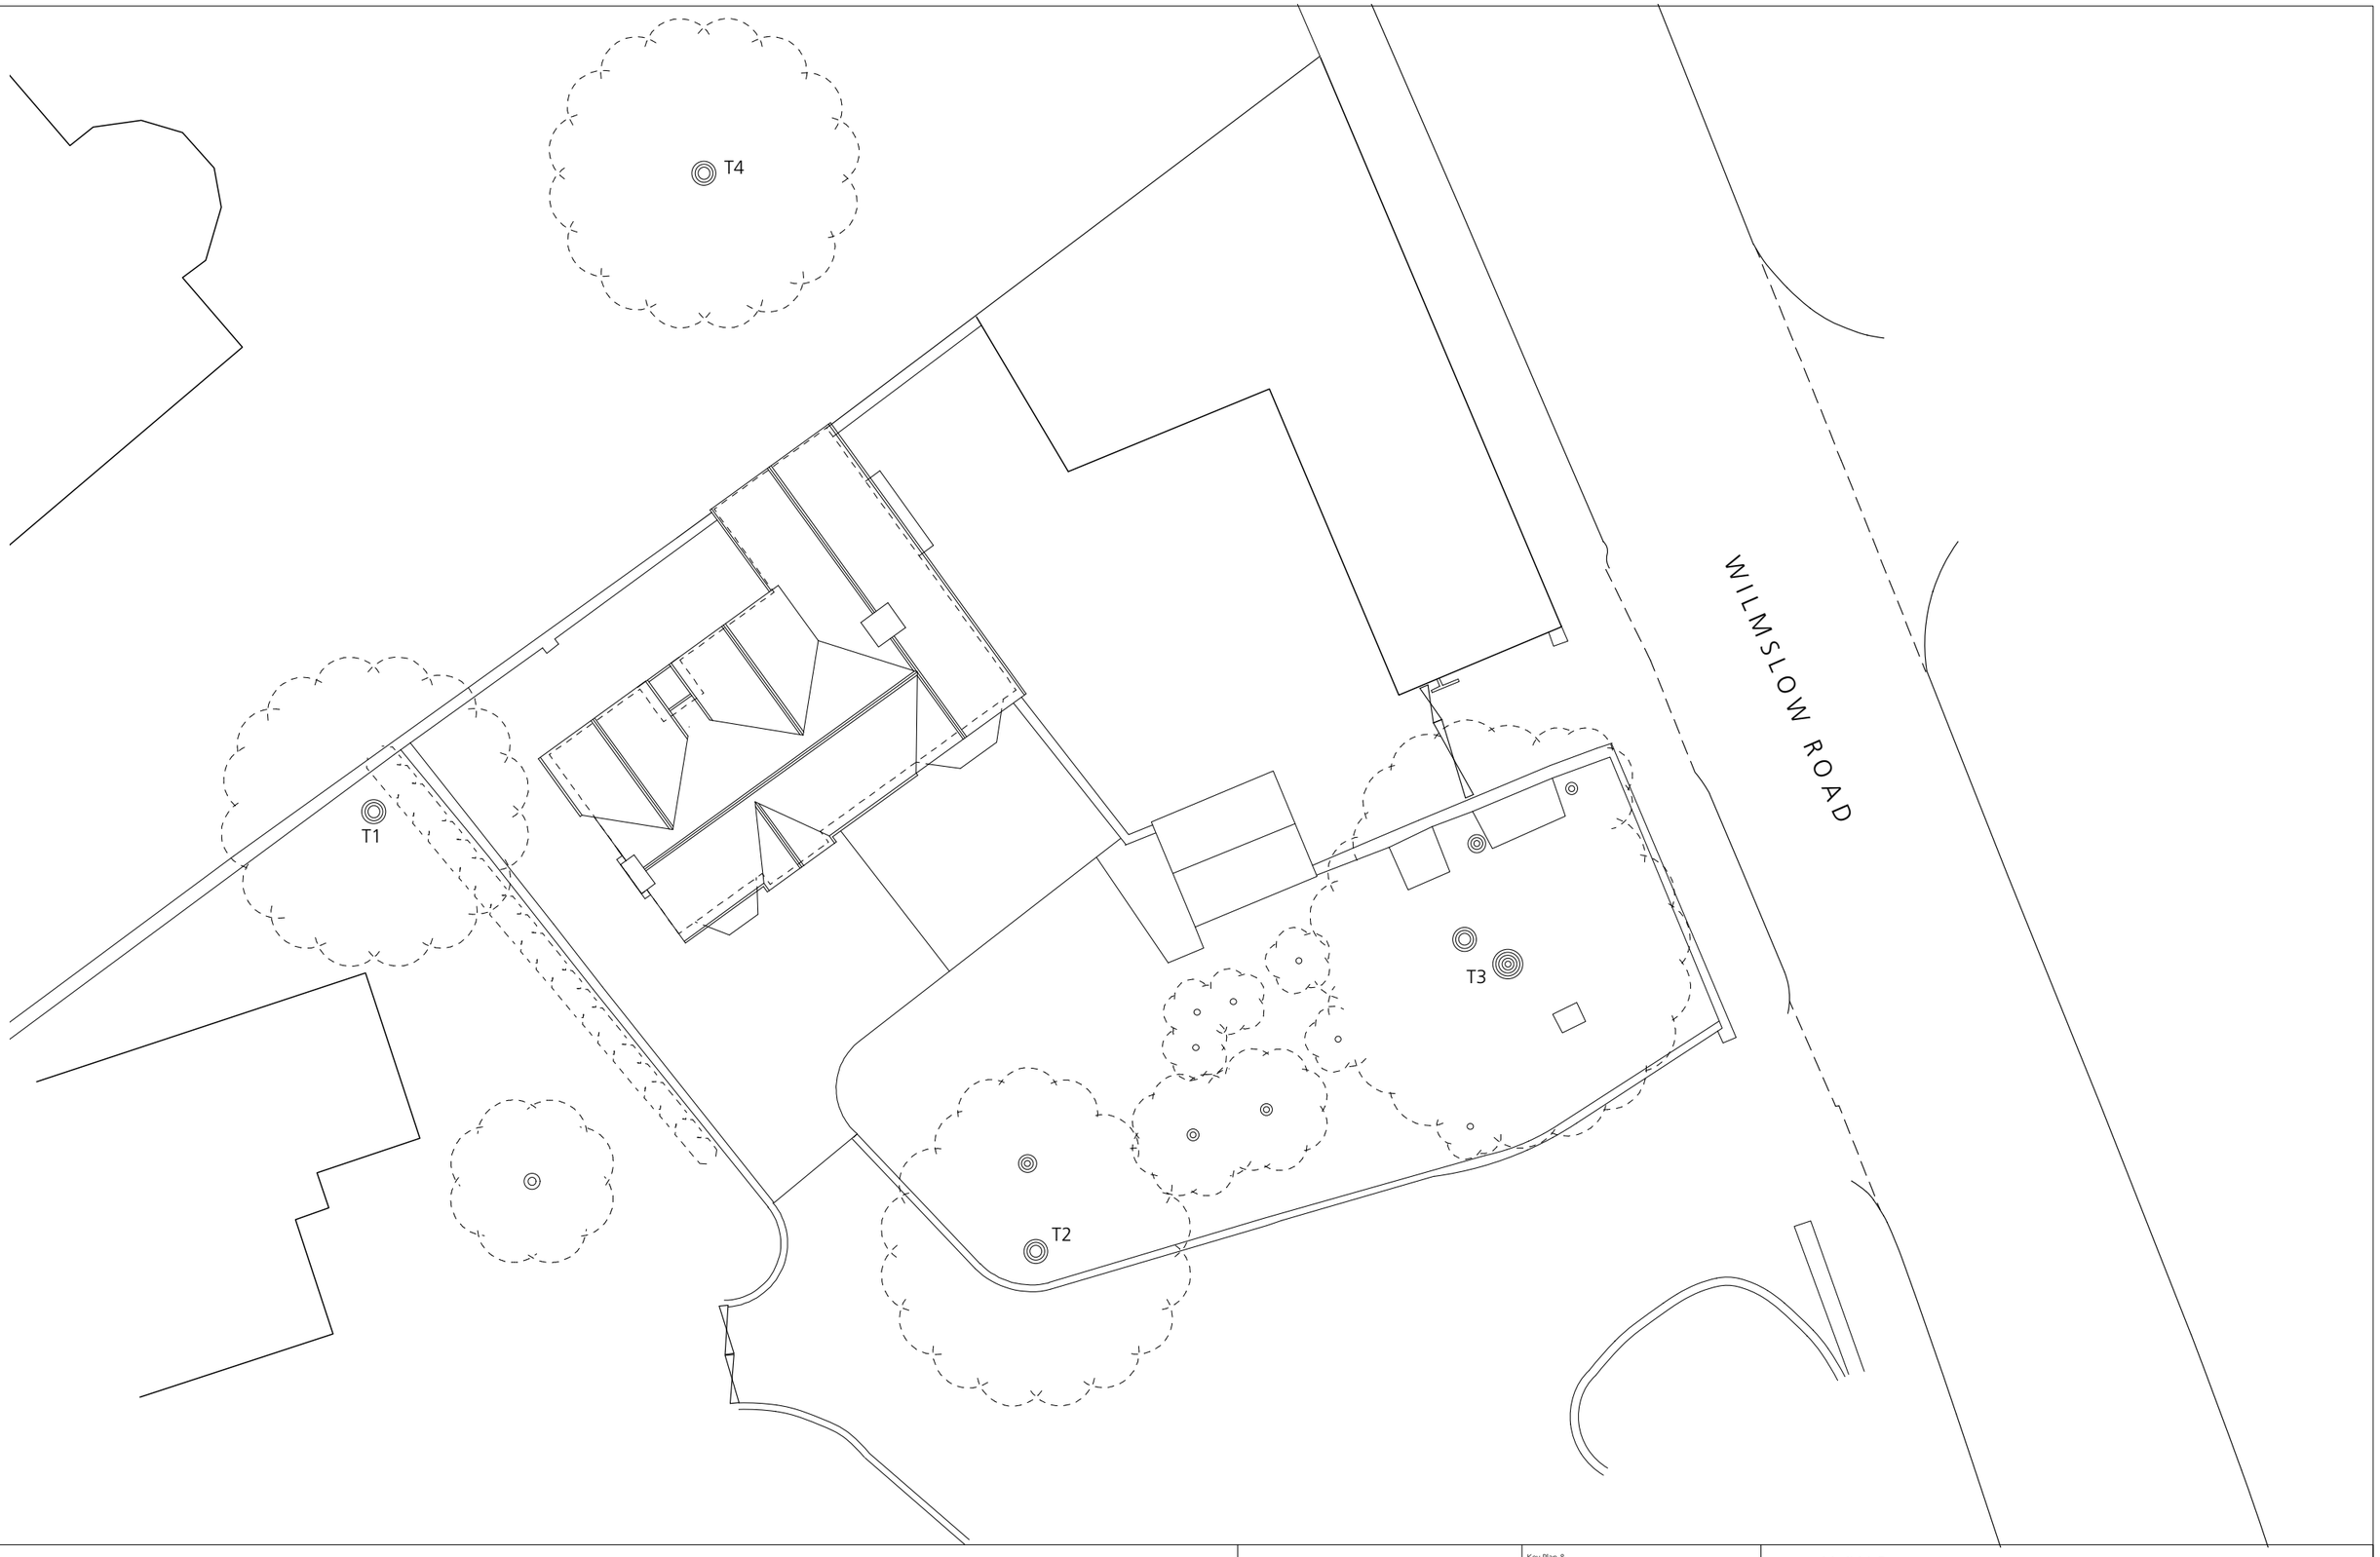


TOTAL ARCHITECTURE
Architecture, Planning & Industrial Design
4 Ivy Mews
Burton Road
MANCHESTER
M20 1LD
t: 07989 535487
e: totalarchitecture@gmail.com

Key Plan & Northpoint

Client Mr C McDermott

Project **Proposed Extension**
822 Wilmslow Rd, Didsbury

Scale & Date 1:200 @ A3 Jan 2014

Document **Existing Site Plan**

Status For information

Doc Ref | 213 | PD | 0100 | -