
DO NOT SCALE

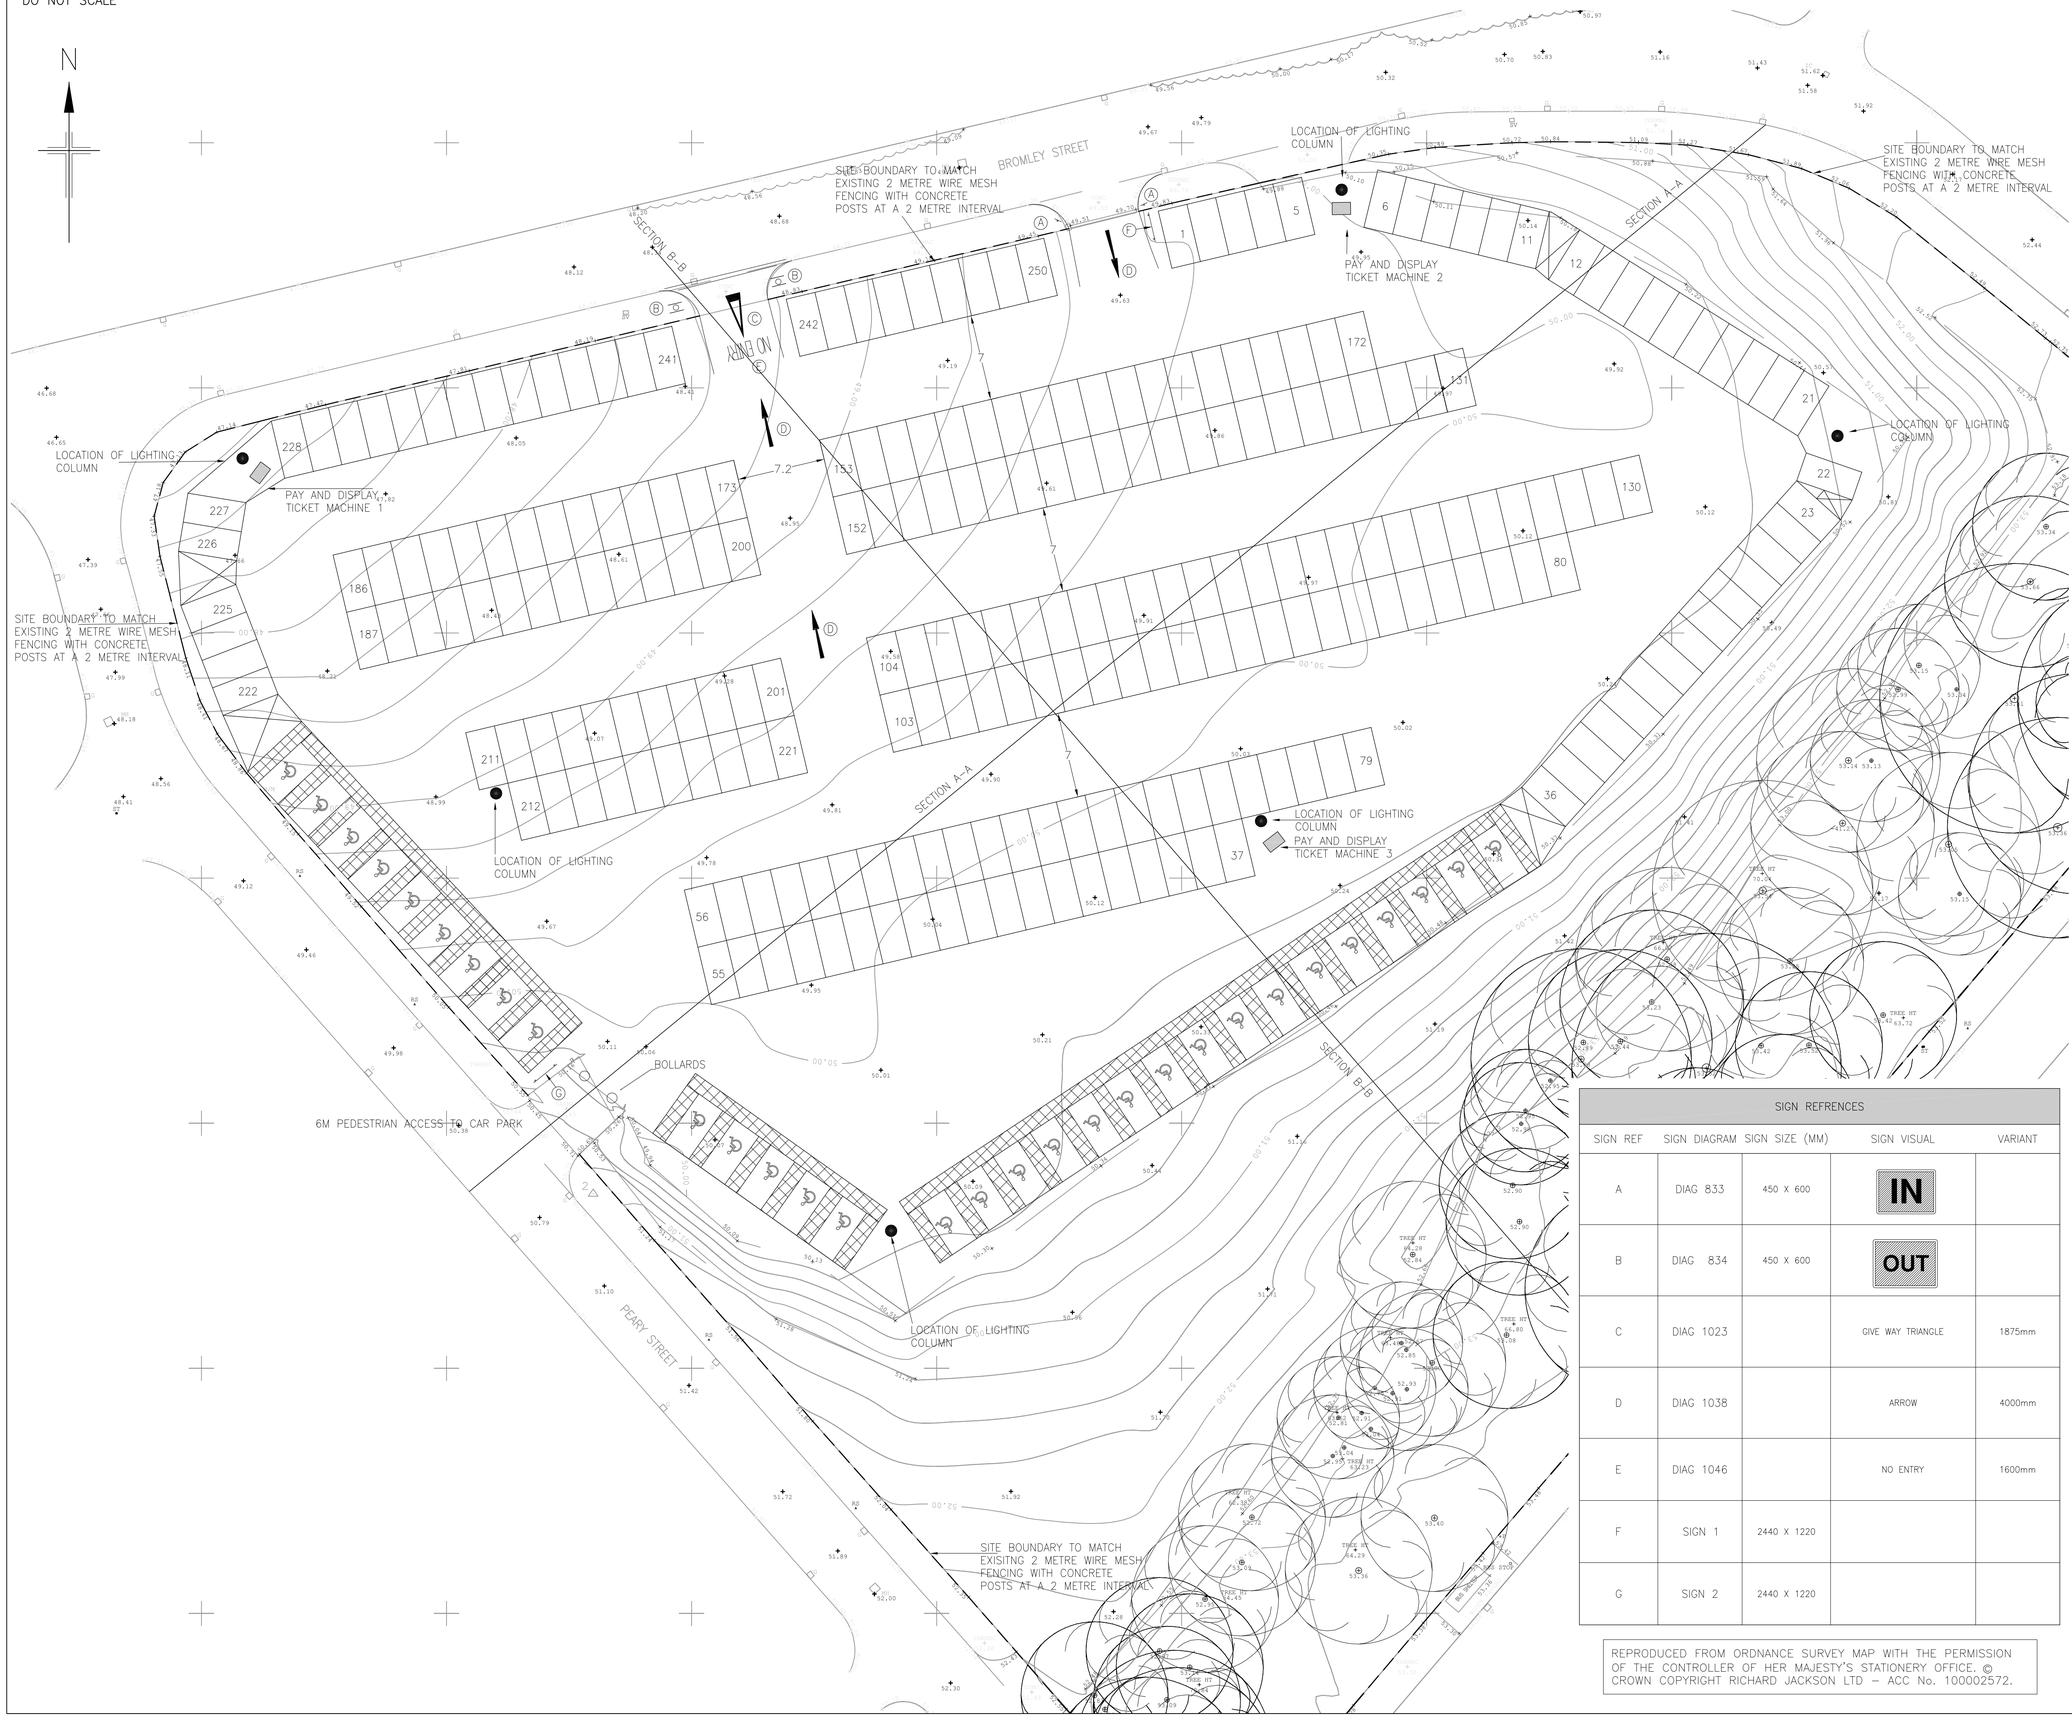

NOTES

1. ALL DIMENSIONS ARE IN METRES UNLESS OTHERWISE STATED
2. ALL LEVELS ARE IN METRES AND RELATE TO ORDANCE SURVEY DATUM.
3. ACCESS TO BE TAKEN FROM BROMLEY STREET.
4. SURFACE TO BE SPECIFIED AT THE DETAIL DESIGN STAGE.
5. THE CAR PARK IS TO PROVIDE 250 SPACES AND 30 DISABLED SPACES.
6. FOR SECTIONS THROUGH CAR PARK SEE DRAWING 45270–C–SK03

KEY

(A) SIGN REF – SEE TABLE FOR DETAILS

SIGN REFRENCES				
SIGN REF	SIGN DIAGRAM	SIGN SIZE (MM)	SIGN VISUAL	VARIANT
A	DIAG 833	450 X 600	IN	
B	DIAG 834	450 X 600	OUT	
C	DIAG 1023		GIVE WAY TRIANGLE	1875mm
D	DIAG 1038		ARROW	4000mm
E	DIAG 1046		NO ENTRY	1600mm
F	SIGN 1	2440 X 1220		
G	SIGN 2	2440 X 1220		

REPRODUCED FROM ORDNANCE SURVEY MAP WITH THE PERMISSION OF THE CONTROLLER OF HER MAJESTY'S STATIONERY OFFICE. © CROWN COPYRIGHT RICHARD JACKSON LTD – ACC No. 100002572.

PRELIMINARY DRAWING

REV	DATE	DESCRIPTION	DRAWN	CHKD
C	31/10/13	REVISED TO SUIT ARCHITECTS COMMENTS	SAC	MJD
B	30/10/13	REVISED TO SUIT ARCHITECTS COMMENTS	SAC	MJD
A	15/10/13	SIGNS F AND G ADDED	SAC	MJD

REVISIONS

This drawing is to be read in conjunction with all other Engineer's drawings and all other project information. Any discrepancy between the Engineer's drawings and other project information is to be reported to the Engineer immediately.

ISO 9001 Registered

Project
ROCHDALE ROAD, MANCHESTER

Title
CAR PARK LAYOUT

Client
RCP CAR PARKS

Scale	Drawn	Date
1:250 @ A1	S CAIN	08/10/13
Job Manager	Checked	Approved
M DOUGHTY	M DOUGHTY	

richardjackson
intelligent engineering
26 High Street, Hadleigh, Ipswich, Suffolk IP7 5AP Tel: 01473 825300 ☐
Suite 409, 1 Ale Street, London E1 8DE Tel: 020 7448 9910 ☐
York House, 3 Station Court, Station Rd, Great Shelford, Cambs CB22 5NE Tel: 01223 314794 ☐
6 The Old Church, St. Matthews Road, Norwich, Norfolk NR1 1SP Tel: 01603 230240 ☒
The Wheelhouse, Bonds Mill, Stonehouse, Gloucestershire GL10 3RF Tel: 01172 020070 ☐
Email Address: mail@rj-ie.co.uk Web Site: http://www.richardjackson.uk.com

Drawing No. 45270/C/SK01 | Revision C

Drawing Status
☒ INFORMATION ☐ APPROVAL ☐ COSTING
☐ TENDER ☐ CONSTRUCTION ☐ AS CONSTRUCTED

A1

© Richard Jackson Ltd