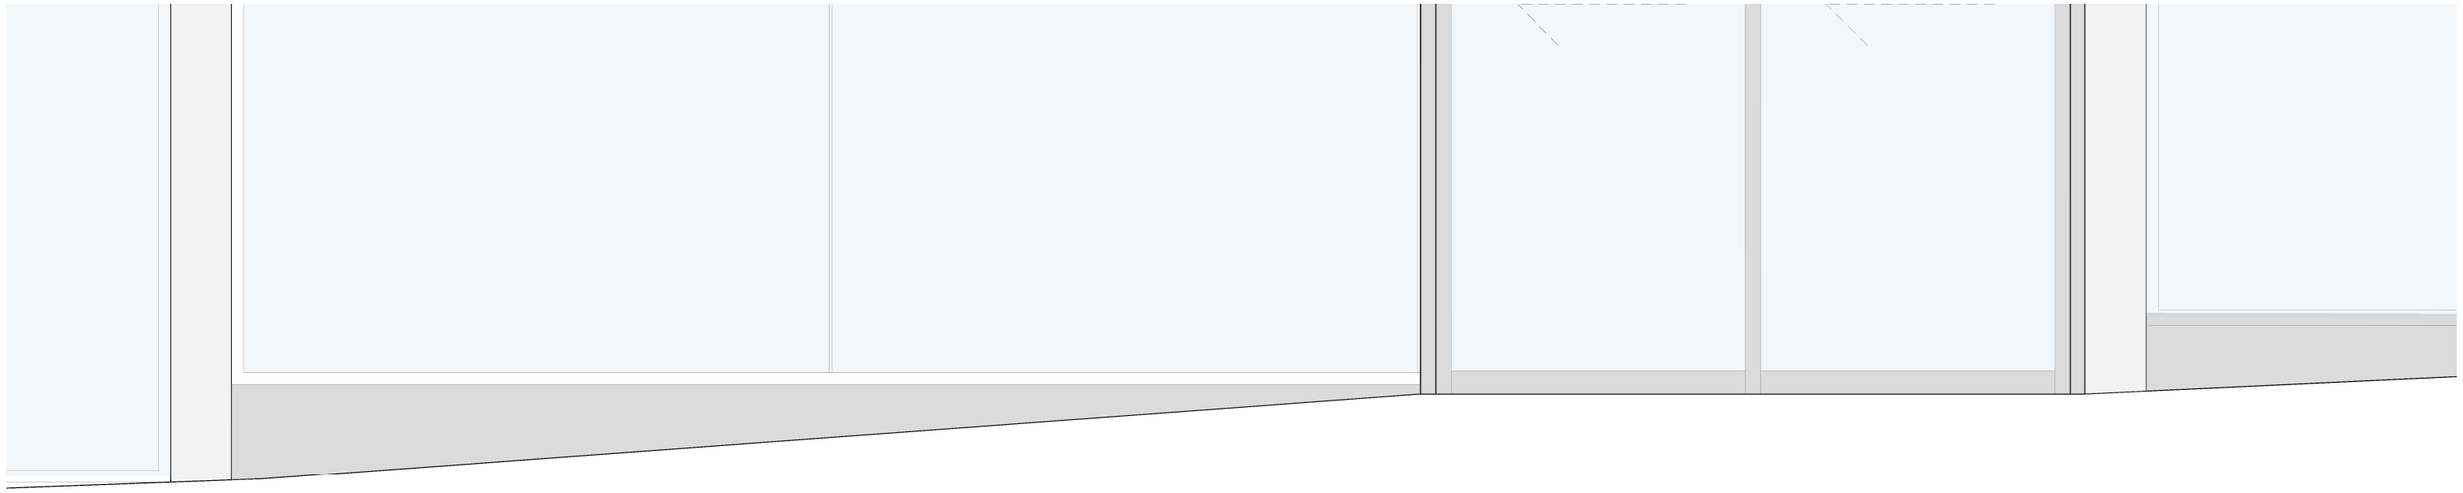

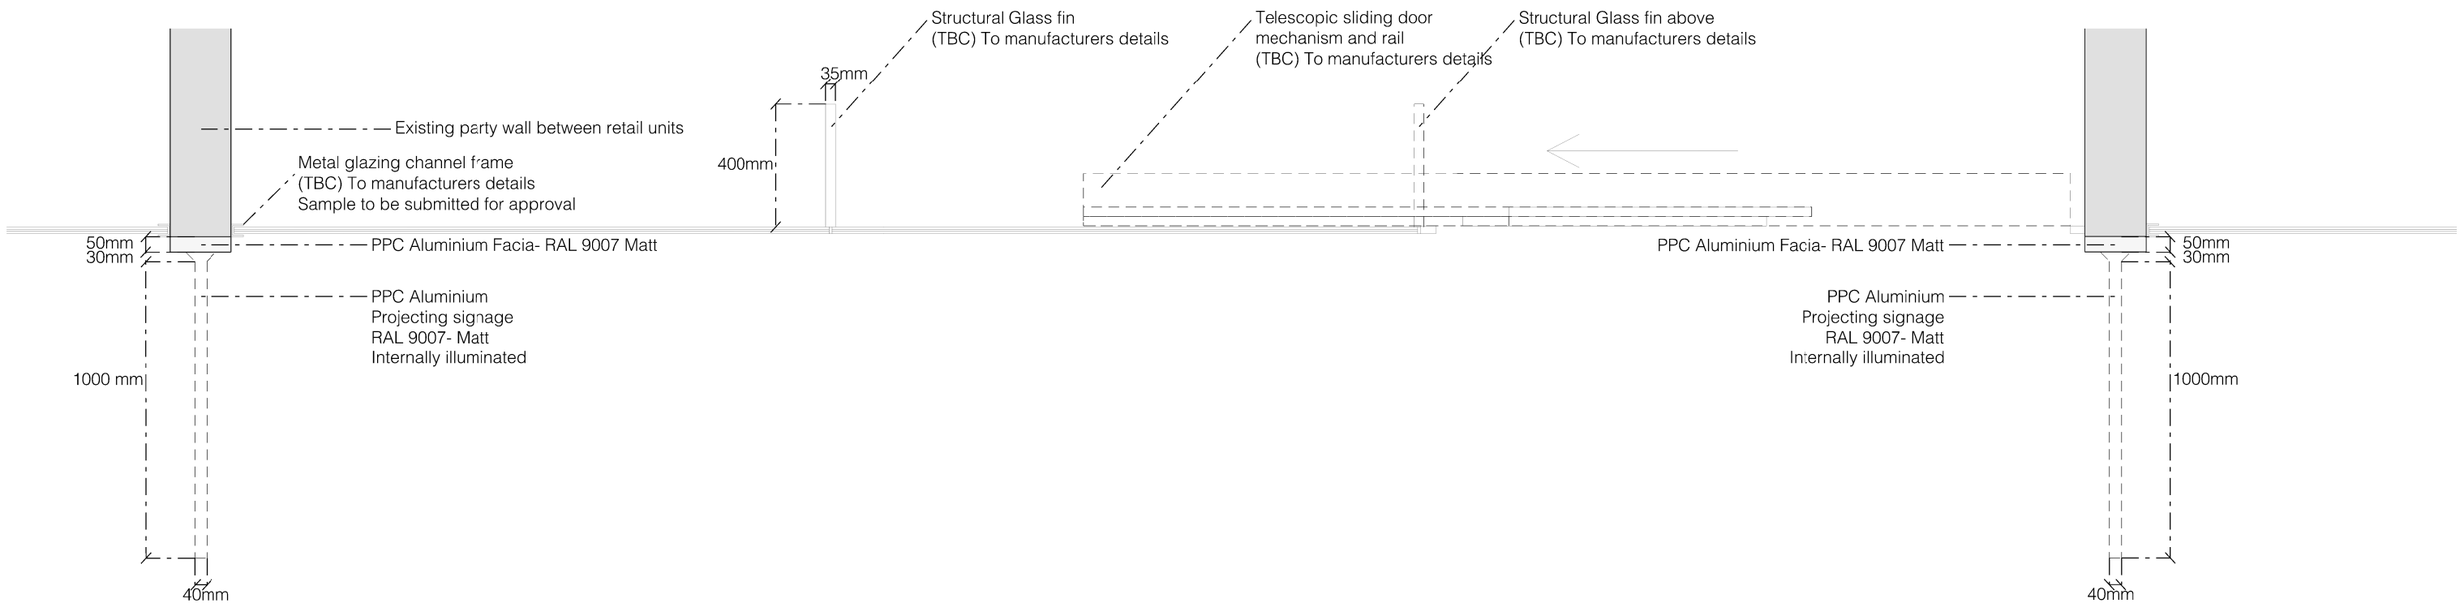


**hodder+partners**

SGI Studios
1 Kelso Place
Manchester M15 4LE

**t:** +44(0)161 832 9842
**e:** mail@hodderandpartners.com
**w:** www.hodderandpartners.com

DO NOT SCALE
Work to annotated dimensions only.
Read drawing in conjunction with relevant specification, Structural Engineers' and Services Engineers' drawings.
Confirm all dimensions before commencement of any work on site or fabrication.

**revisions + notes:**

**client:**
REALTY ESTATES

**date:**
SEPTEMBER 2013

**project:**
GATEWAY HOUSE
RETAIL UNITS

**scale:**
1:20 @ A3

**drawn by:**
JS

**title:**
PLAN DETAIL
OPTION B
SLIDING DOORS

**drawing number:**
L(—)359

**status:**
PLANNING

**job number:**
0567

**revisior:**
~

hodder+partners