

This drawing is the property of Technical Signs and must not be reproduced in part or in full without prior consent of Technical Signs.

Proposed



Peter St Elevation
Scale 1:50

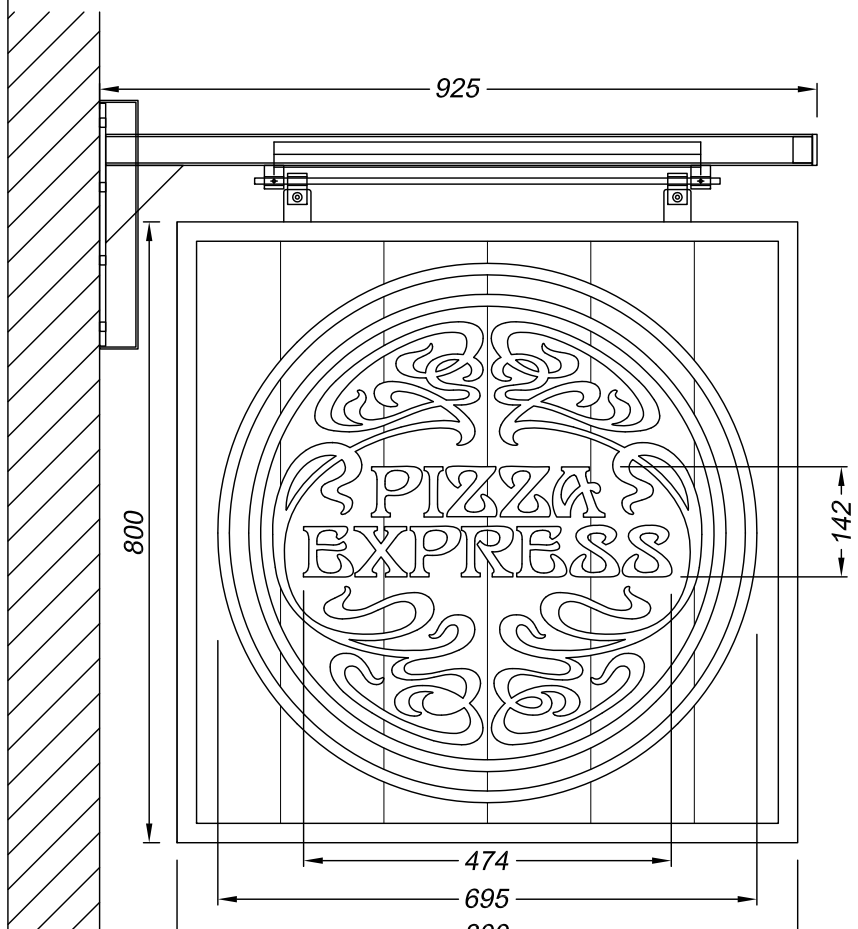

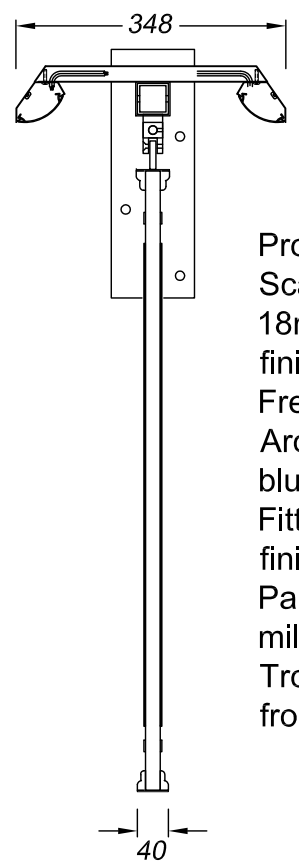

Projection sign - 2 off
Scale 1:10
18mm plywood panel has faux-slats routered into the face and is finished satin black.
Fret cut polished brass logos are adhered to both the faces.
Around the logo is a descaled stainless steel ring which is finished blue and is also adhered to the panel faces.
Fitted around the perimeter of the faces is 11mm pine architrave finished black.
Panel has black mild steel around the outside and it hangs from a mild steel projecting arm which is finished black.
Trough lights are finished black and provide external illumination from low energy white LEDs.

A	Projected sign altered	27/01/14

Technical Signs
Floor 1 - Unit 3
Hille Business Centre
132 St Albans Road
Watford, Herts, WD2 4AE
Tel: 01923 811999
Fax: 01923 811998
E-mail: info@technicalsigns.co.uk

Client: Pizza Express
Address/Job details: St George House, 56 Peter St, Manchester, M2 3NQ, Proposed Signs
Job No:
Drawn by: DN | Date: 07/01/14
Scale: As specified (A3) | Drawing No: 403120-4 | Rev: A