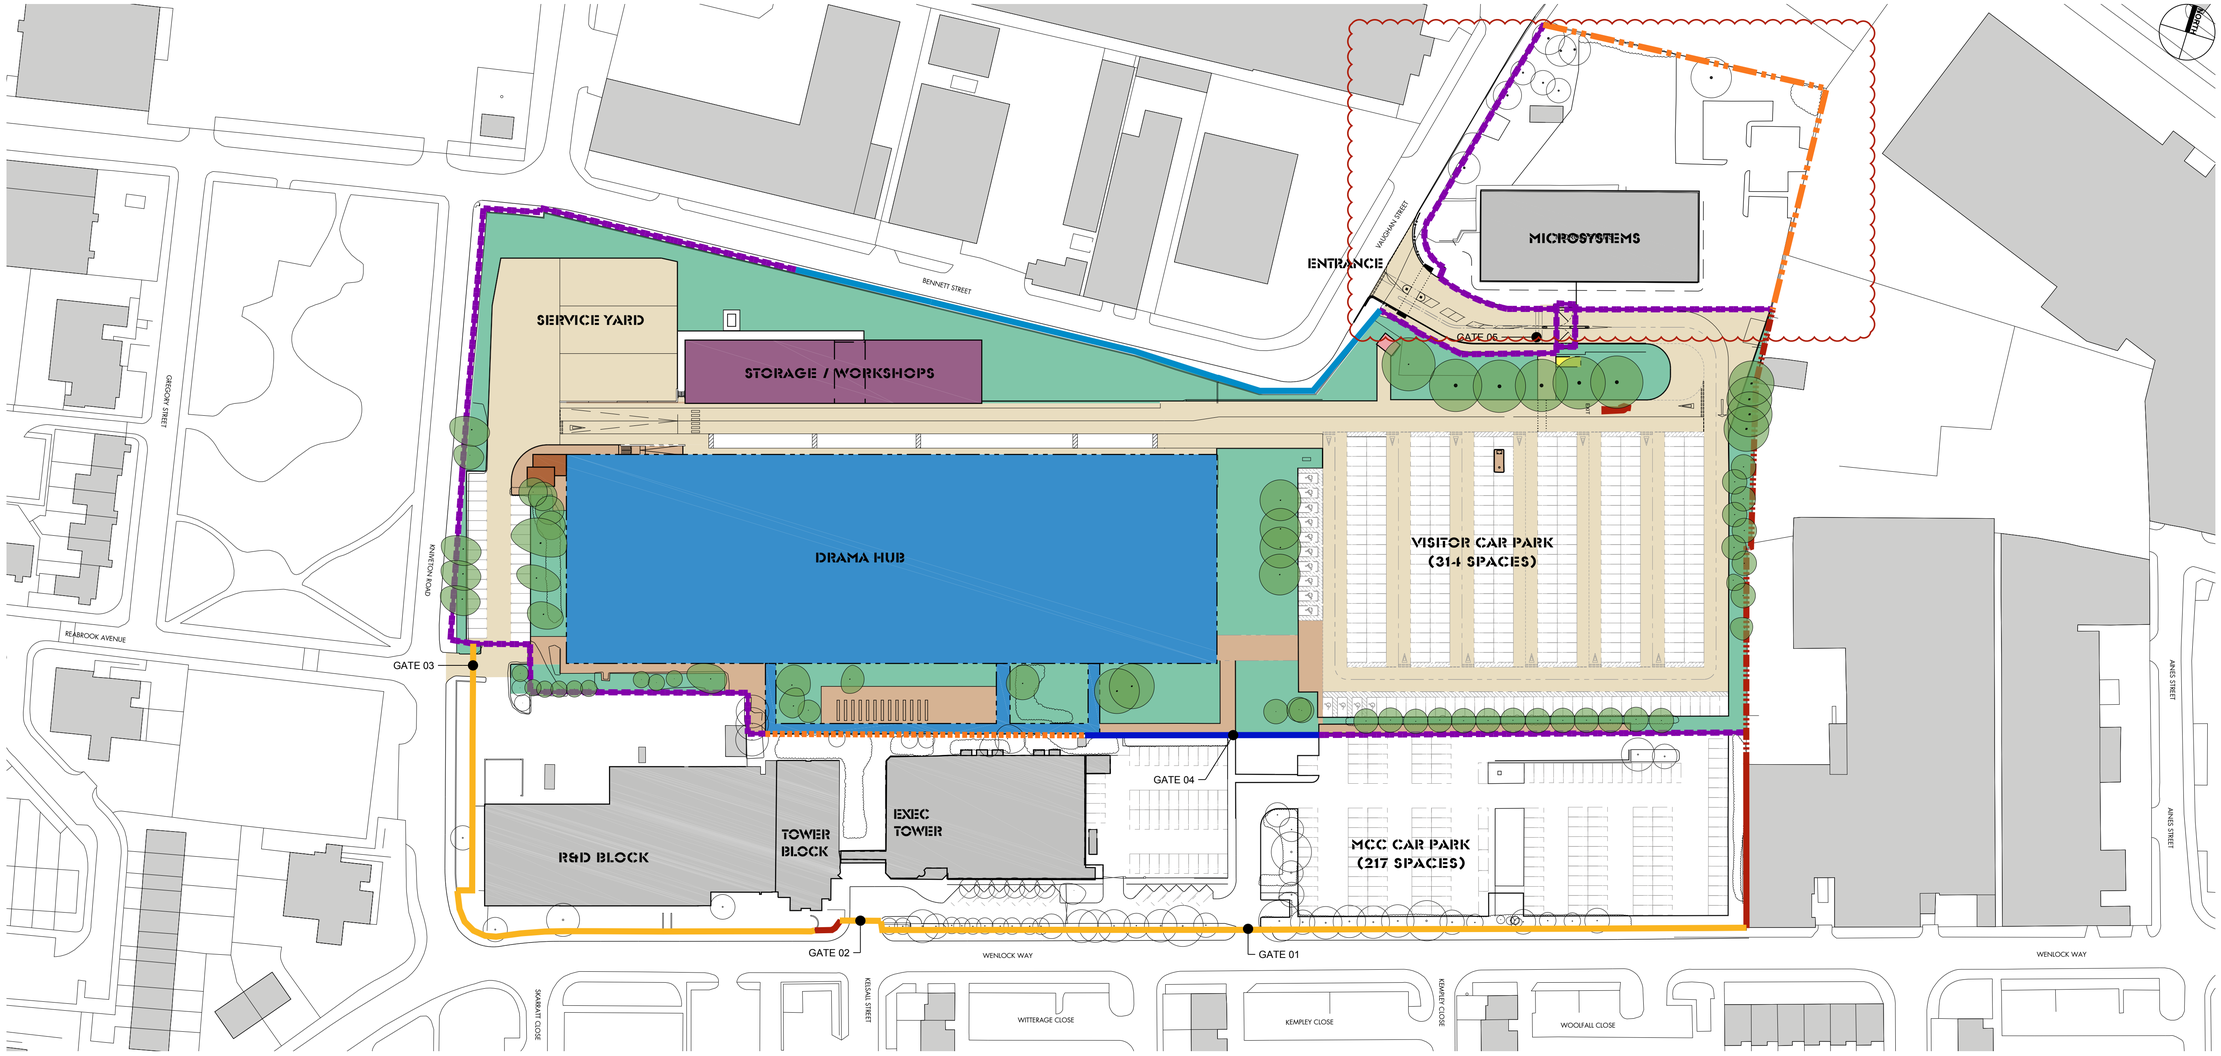

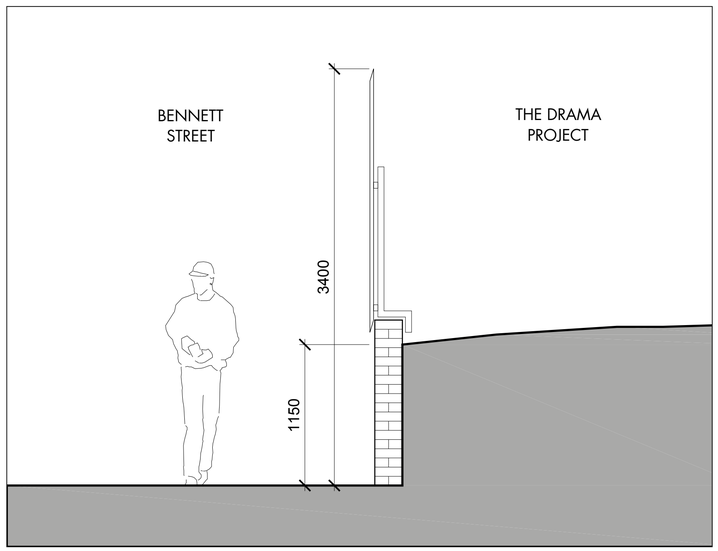

BOUNDARY TYPE C
LOW LEVEL BRICKWORK WALL (EXISTING AND NEW) WITH NEW P.P.C. WELDMESH FENCING (358 TYPE) ABOVE (3.4M)

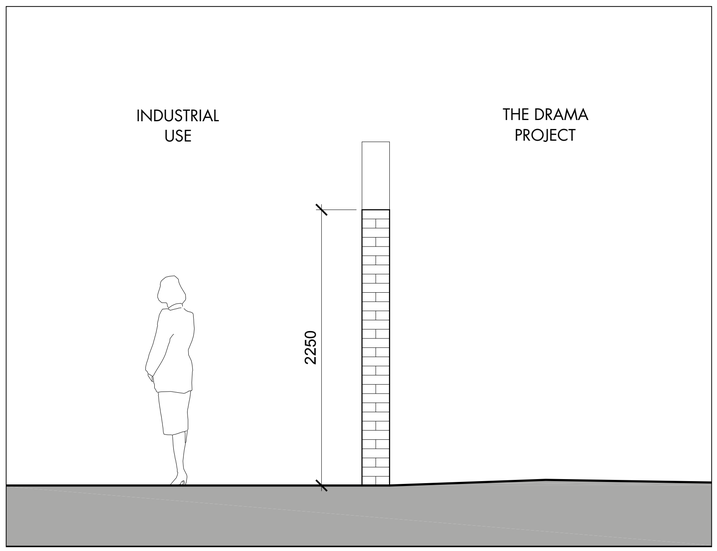

BOUNDARY TYPE D
EXISTING BRICKWORK WALL (2.25M)

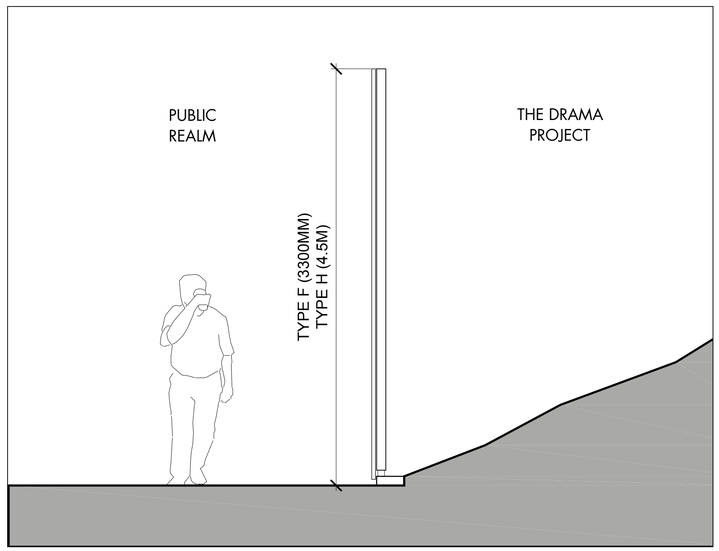

BOUNDARY TYPE F AND H
NEW P.P.C. WELDMESH (358 TYPE) FENCING (3.4M)

NORTH

notes

- The contractor is responsible for checking dimensions, tolerances and references. Any discrepancy to be verified with the Architect before proceeding with the works.
- Where an item is covered by drawings to different scales the larger scale drawing is to be worked to.
- Do not scale drawing. Figured dimensions to be worked to in all cases.

CDM Regulations 2007

ALL current drawings and specifications for the project must be read in conjunction with the Designer's Hazard and Environmental Assessment Record.

CDM 2007

KEY / NOTES

- DRAMA HUB BUILDING
- DRAMA HUB WORKSHOPS
- REFUSE COMPOUND
- SECURITY CABIN
- CYCLE STORAGE

BOUNDARY TYPES

BOUNDARY TYPE A
EXISTING PAINTED PALISADE ABOVE BRICKWORK WALL (2.3M)

BOUNDARY TYPE B
NEW FACADE OF COVERED WALKWAY TO FORM SECURE BOUNDARY

BOUNDARY TYPE C
LOW LEVEL BRICKWORK WALL (EXISTING AND NEW) WITH NEW P.P.C. WELDMESH FENCING (358 TYPE) ABOVE (3.4M)

BOUNDARY TYPE D
EXISTING BRICKWORK WALL (2.25M)

BOUNDARY TYPE E
EXISTING BRICKWORK WALL (5.7M)

BOUNDARY TYPE F
NEW P.P.C. WELDMESH (358 TYPE) FENCING (3.3M)

BOUNDARY TYPE G
AS TYPE F WITH PLANTED (TREES) SCREENING TO THE 'DRAMA PROJECT' SIDE TO PREVENT VISION THROUGH

BOUNDARY TYPE F
NEW P.P.C. WELDMESH (358 TYPE) FENCING (3.3M)

ACCESS POINTS

GATE 01
CAR/VISITOR ACCESS FOR MCC RETAINED BUILDINGS (CURRENTLY LOCKED)

GATE 02
CAR/VISITOR ACCESS FOR MCC RETAINED BUILDINGS

GATE 03
SERVICE ACCESS FOR MCC RETAINED BUILDINGS

GATE 04
PEDESTRIAN ACCESS TO THE 'DRAMA PROJECT'

GATE 05
PRINCIPAL VEHICULAR ACCESS TO THE 'DRAMA PROJECT'

date	rev	revision/author/checker
01/05/14	C	Microsystems site boundaries added. JH/JH
02/04/14	B	Planning amendments as highlighted. CM/JH
04/09/13	A	Change to boundary treatment at both Vaughan St and Wenlock Way entrances to suit revised layout. JH

purpose of issue
PLANNING

project
THE DRAMA PROJECT

drawing
PROPOSED
SITE PLAN
BOUNDARY TREATMENTS

drawing no	rev
AA4127C.2-1.101	C

drawn	MJB	checked	JH
scale @ A1	1:750	date	16.04.2013

PRP Architects ©
Century House
11 St Peters Square
Manchester
M2 3DN
T +44 (0)161 242 8950
F +44 (0)161 242 8955
man.prp@prparchitects.co.uk