

EXISTING GRD. FLOOR PLAN

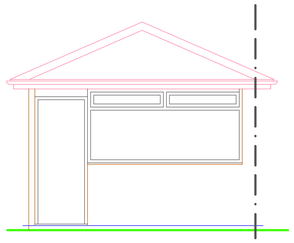

EXISTING FRONT ELEVATION



EXISTING SOUTH ELEVATION

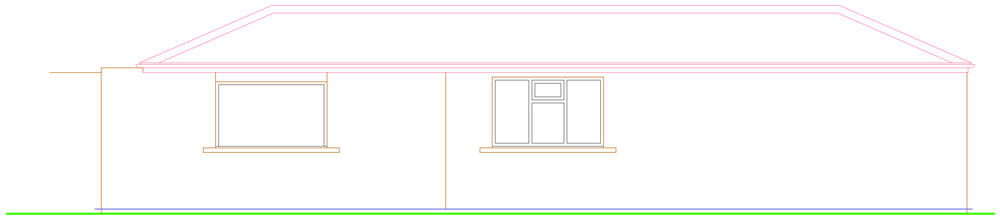

EXISTING NORTH ELEVATION

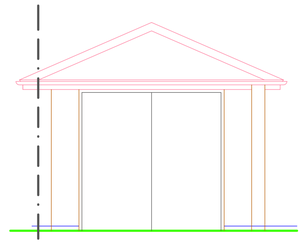

EXISTING REAR ELEVATION

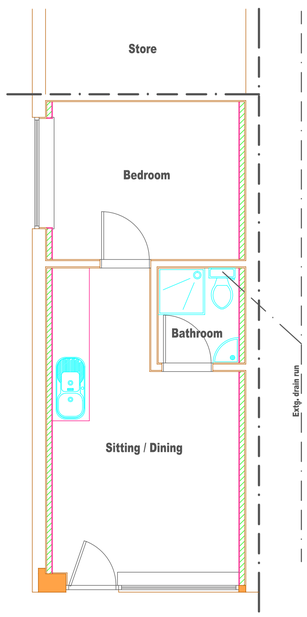

PROPOSED GRD. FLOOR PLAN

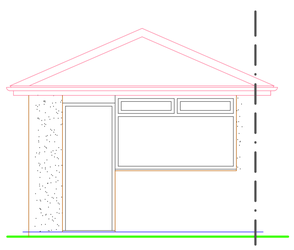

PROPOSED FRONT ELEVATION



PROPOSED SOUTH ELEVATION

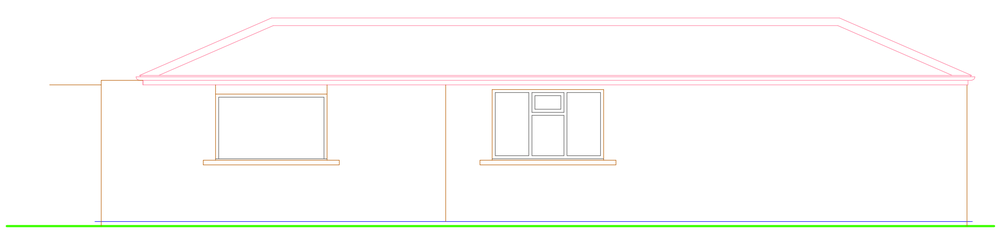

PROPOSED NORTH ELEVATION

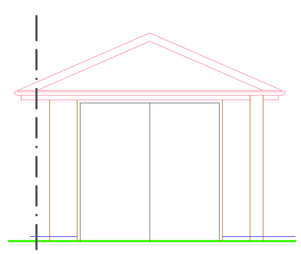

PROPOSED REAR ELEVATION

Notes

All works to be in accordance with the current Building Regulations and British Standards, and to the satisfaction of the Building Control Officer and Planning Officer where applicable.

All materials are to be used and installed in accordance with the relevant manufacturer's instructions and recommendations. The quality of any materials shall not be any lower than that defined in the relevant British Standard, or that the material has been satisfactorily assessed by an appropriate independent authority.

All drawings are the Copyright of JPL Design and Construct. This drawing may not be copied by any third party without prior permission.

Rev.	Description	Date	By

JPL Design & Construct ©

JPL Design and Construct

www.jpldesignandconstruct.co.uk

E-mail jp@jpldesignandconstruct.co.uk

119, Rufford Drive, Whitefield,
Manchester, M45 8PD
Telephone 0161 766 3843

Project	Client
Proposed Change of Use - Class A1 Shop to C3(a) Dwellinghouse Existing and Proposed Plans and Elevations.	Mr.M. T. Javaid. Address 14a, Worsley Ave., Moston, Manchester, M40 9NA.
Date 16.10.13.	Drawing no. LE01
Scale 1: 50 (A1)	Rev.
Drawn JP	