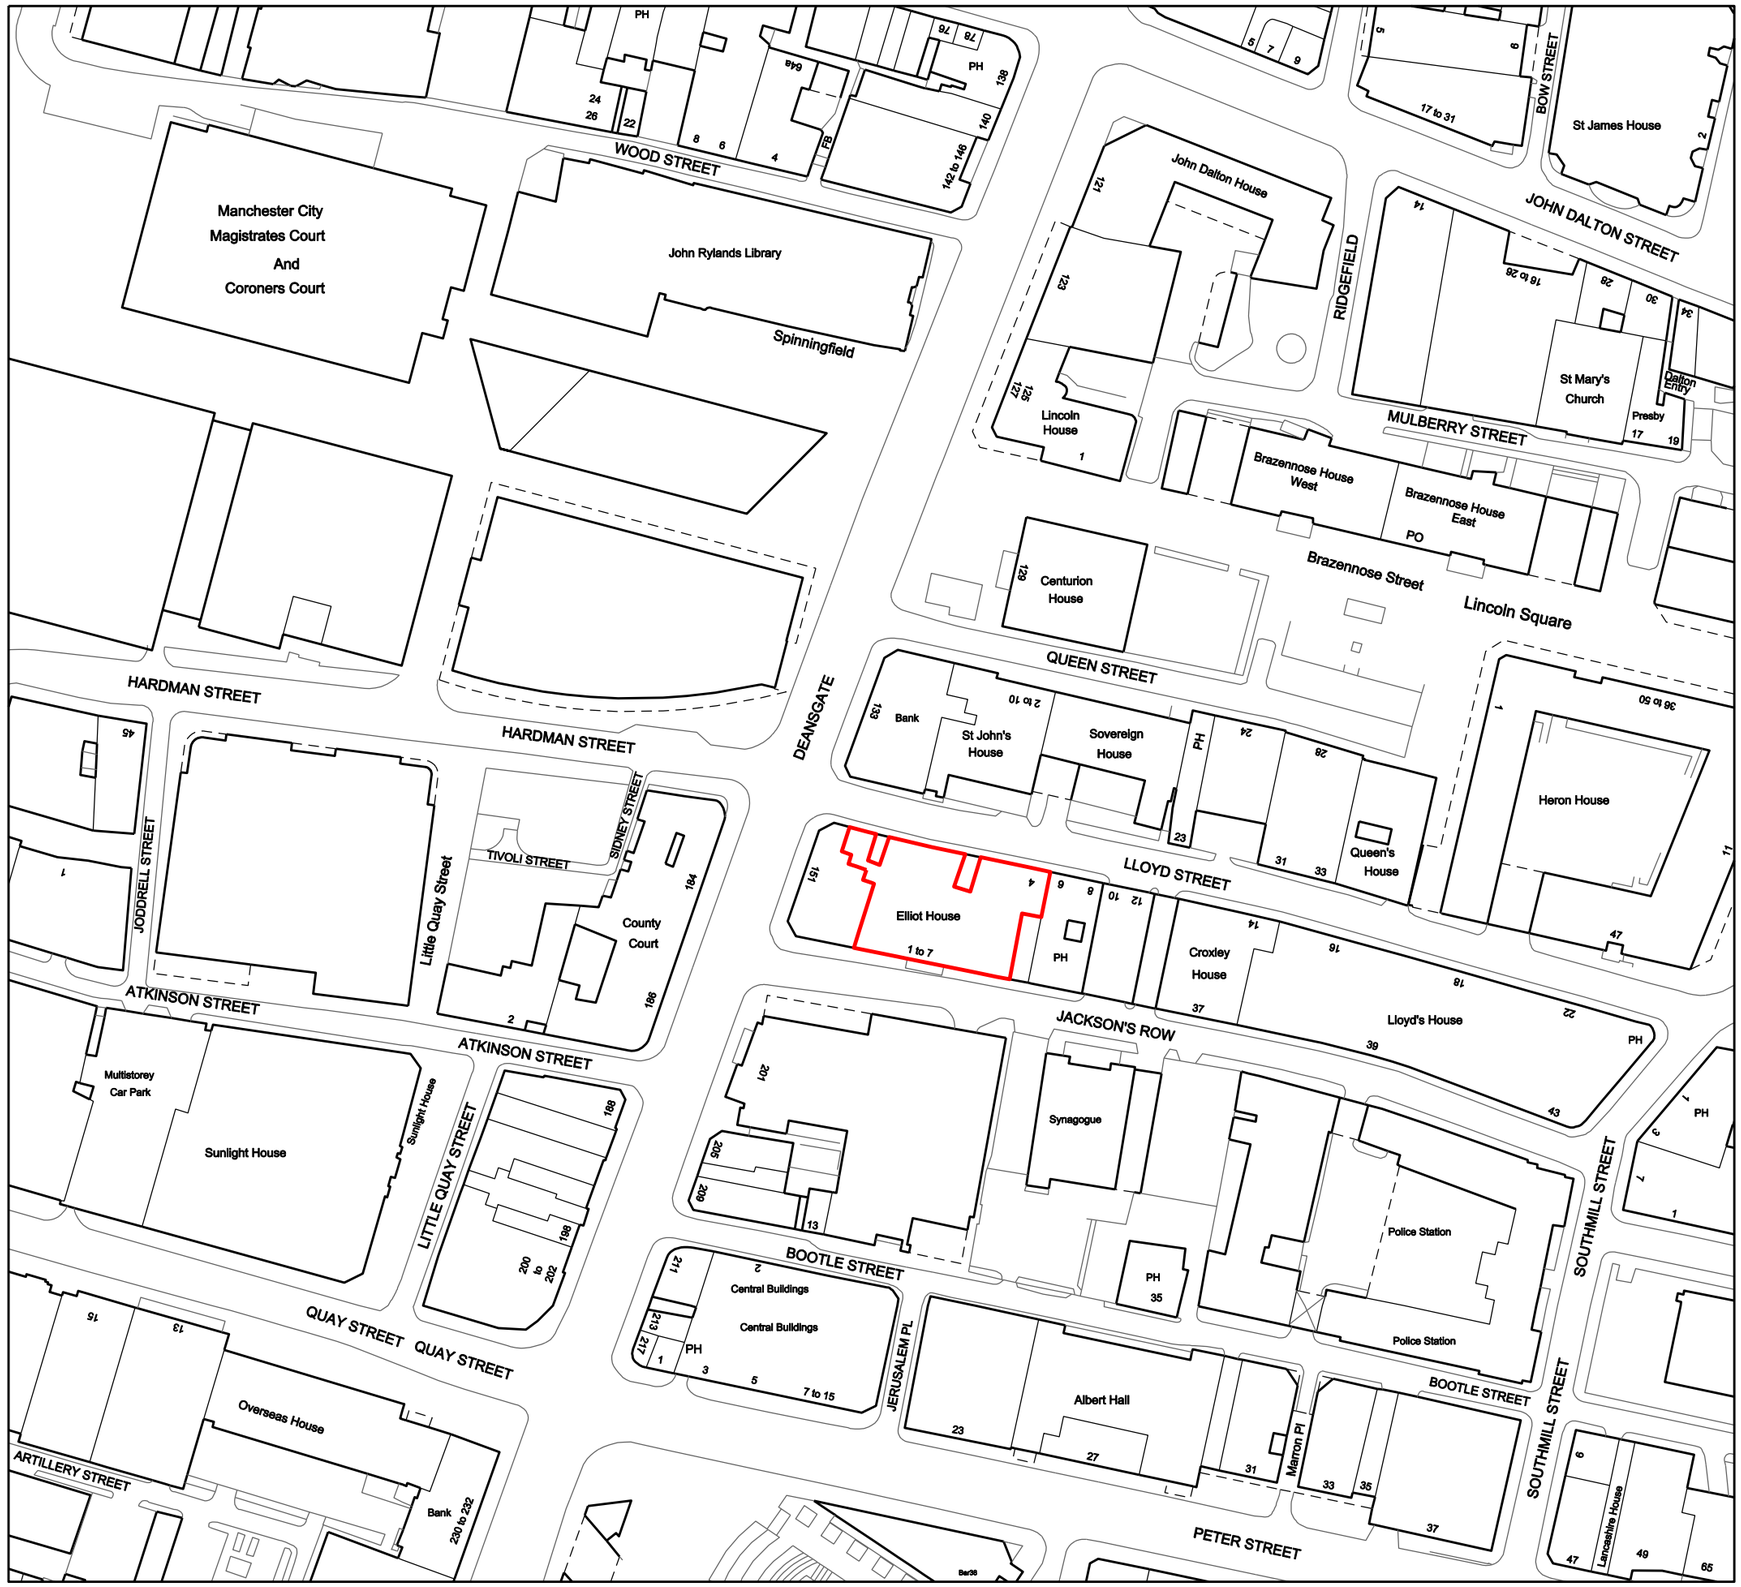

SITE AREA TO WHICH PLANNING, ADVERTISEMENT & LISTED BUILDING CONSENT APPLICATIONS RELATE

bridge
architects

address 19 Lumb Lane, Littlemoss, Manchester, M43 7BU **phone** 0161 371 7570 **web** www.bridgearchitects.com
directors Russell Bridge RIBA ARB Victoria Kirkpatrick ARB **company #** 07793934 **email** info@bridgearchitects.com

revision notes

project	GUSTO at Elliot House
client	Living Ventures
job no.	0185
drawing no.	al(05)001
drawing title	Existing Site Location Plan
drawing scale	1:1250 @ A3
drawing created	May 2014
drawing rev	-

FOR: PLANNING

bridge
architects

Do not scale from this drawing - use figured dimensions only.
This design and drawing is the copyright of bridge architects ltd and may not be reproduced in any form without prior written consent.
Issue of the drawing does not impart any real or implied copyright licence.