

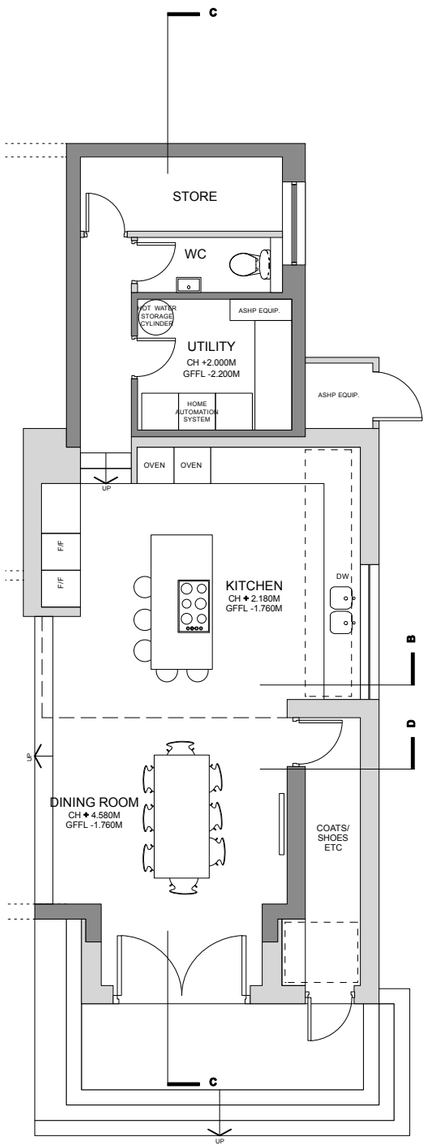



PROPOSED LOWER GND PLAN

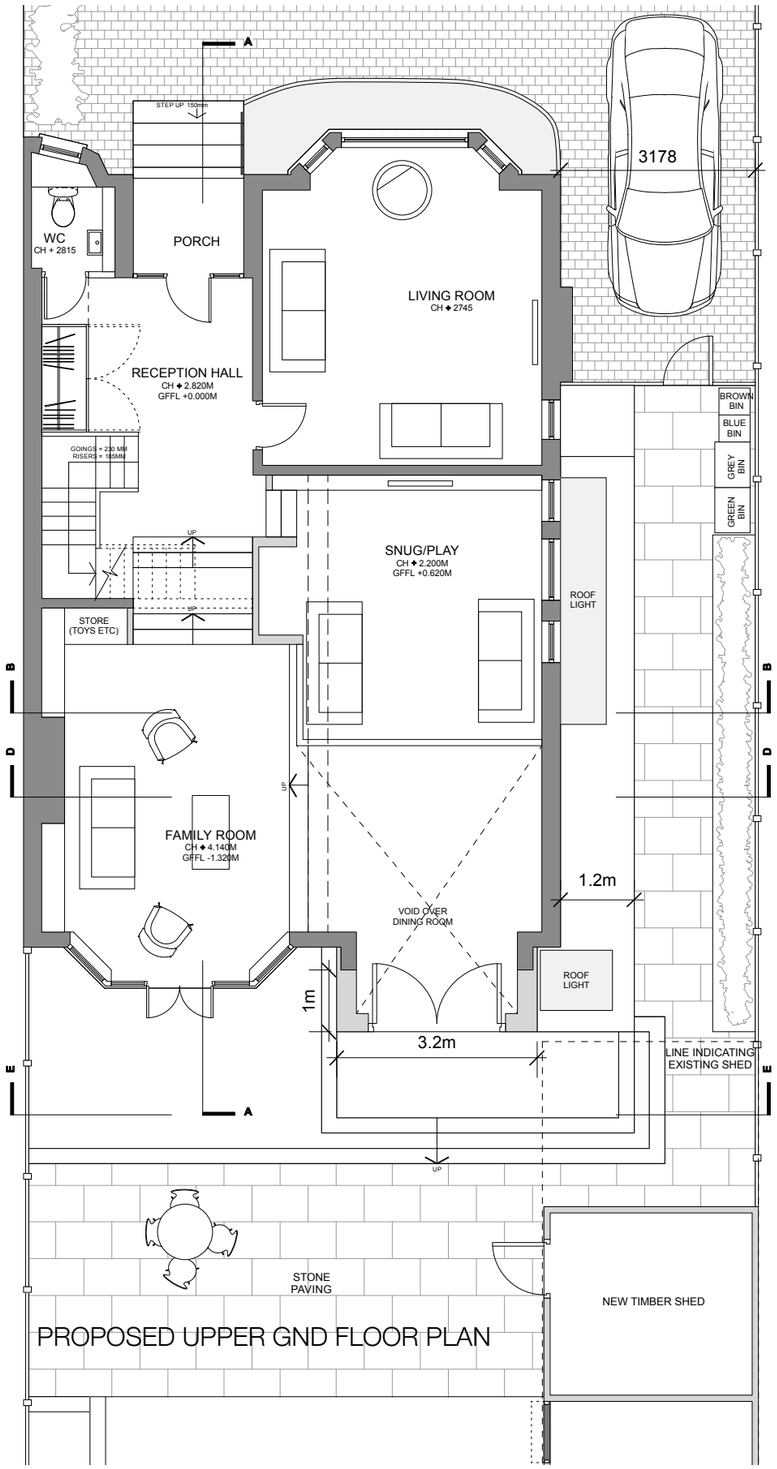

PROPOSED UPPER GND FLOOR PLAN

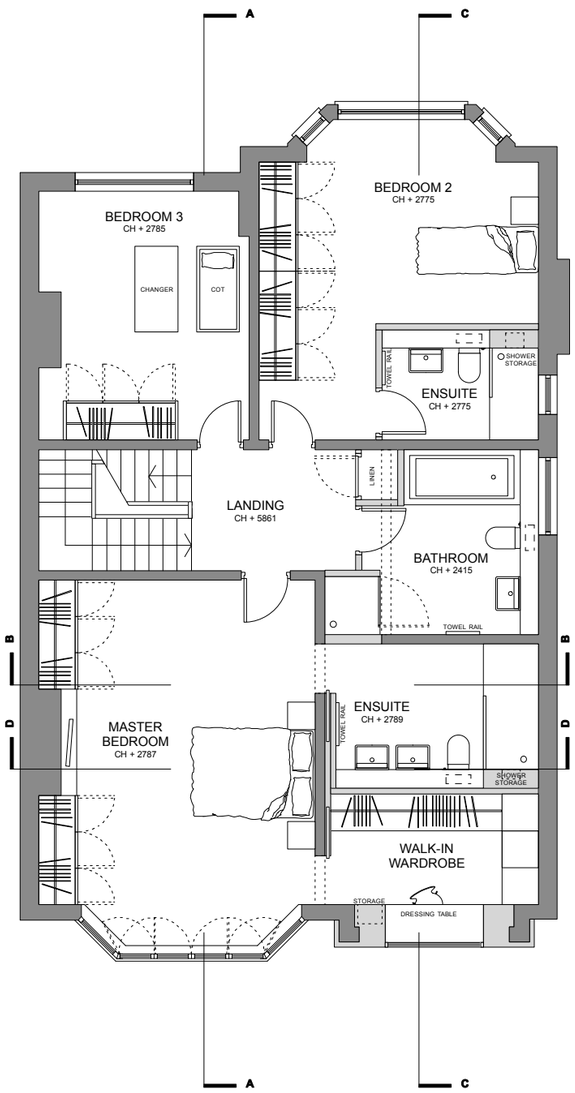

PROPOSED FIRST FLOOR PLAN

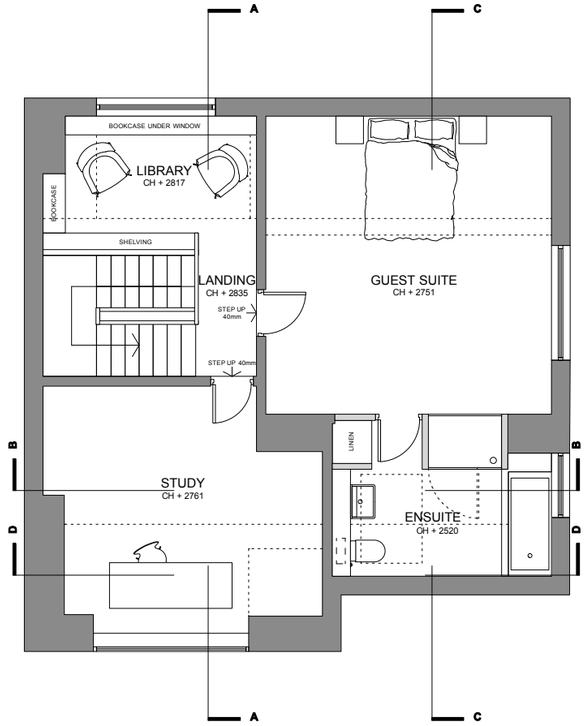

PROPOSED SECOND FLOOR PLAN

REVISION	DATE	DESCRIPTION
A	22.01.2014	ADJUSTED TO SUIT CLIENT'S REQUIREMENTS
B	10.02.2014	DIMENSIONS ADDED
C	20.02.2014	DRIVEWAY DIMENSION ADDED
D	07.03.2014	LIGHTWELL REDUCED IN SIZE
E	11.03.2014	MATERIAL CHANGES

CLIENT: MR & MRS N EZAIR

PROJECT: REFURBISHMENT & EXTENSION OF EXISTING DWELLING

ADDRESS: 28 OLD BROADWAY, MANCHESTER, M20 3DF

DRAWING TITLE: PROPOSED FLOOR PLANS

SCALE: 1:100@A3 **DATE:** JANUARY 2014

DRAWING NO: A201_P_200E

OLLIER SMURTHWAITE ARCHITECTS
106 Albert Mill, 10 Hulme Hall Road, Manchester, M15 4LY
T 0161 883 0838
F 0161 883 0839
E mail@olliersmurthwaite.com